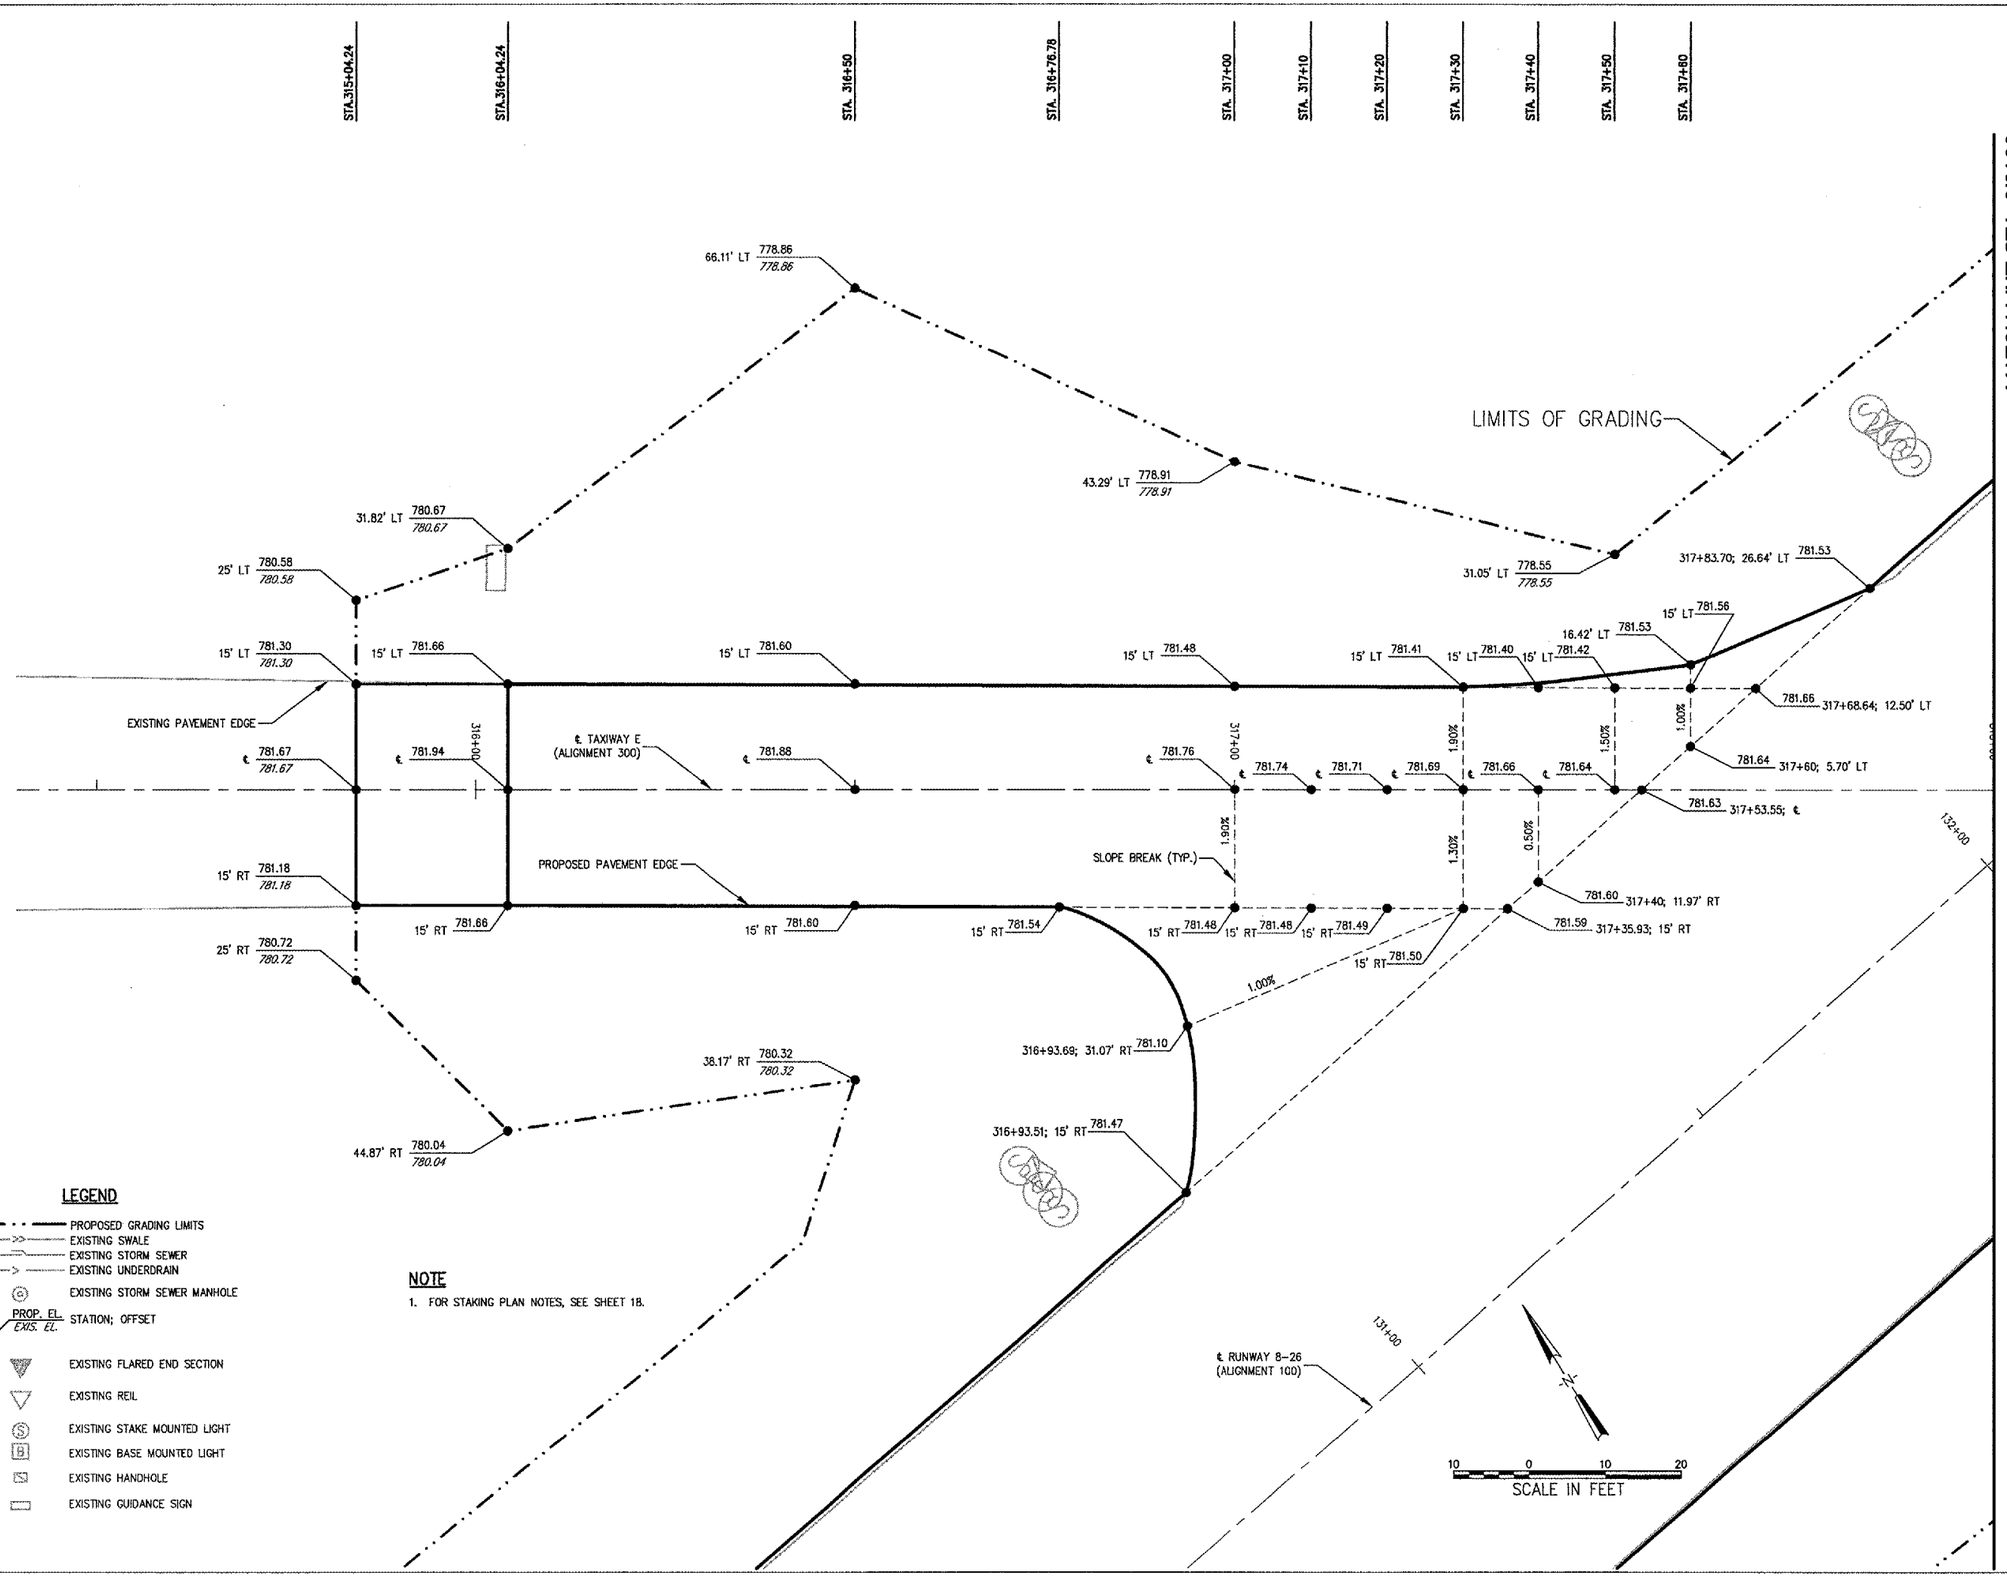

I:\03\085\008043\B8004\DRAWINGS\SHEETS\30-STAKING PLAN-3DOLDNG MAR 12, 2004 8:43AM RJT

HANSON

HANSON PROFESSIONAL SERVICES INC.
815 Commerce Drive Suite 200
Oak Brook, Illinois 60523
Telephone: 630.990.3800
Fax: 630.990.3801

City of Dixon

CITY OF DIXON, ILLINOIS
Post Office Box 386
Dixon, Illinois 61021
Telephone: 815.288.1485

DIXON MUNICIPAL AIRPORT
CHARLES R. WALGREEN FIELD
OVERLAY RUNWAY 8-26,
REHABILITATE HANGAR PAVEMENTS

AIP PROJECT NO. 3-17-0036-B5
IDA PROJECT NO. C73-3313

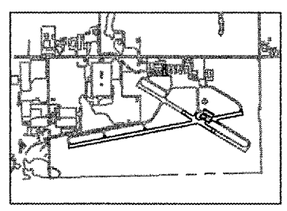

KEY PLAN

No.	Drawing Issue Description	Date	By

Date

12 MARCH 2004

Sheet Title

STAKING PLAN
STA 315+84.24 TO
STA 318+00

84303B8004/C8005	Project Number
RJT 01/20/04	Layout By / Date
TMM 01/20/04	Designed By / Date
RMH 03/05/04	Reviewed By / Date
RJT	Drawn By

30

of 68

Sheet No.