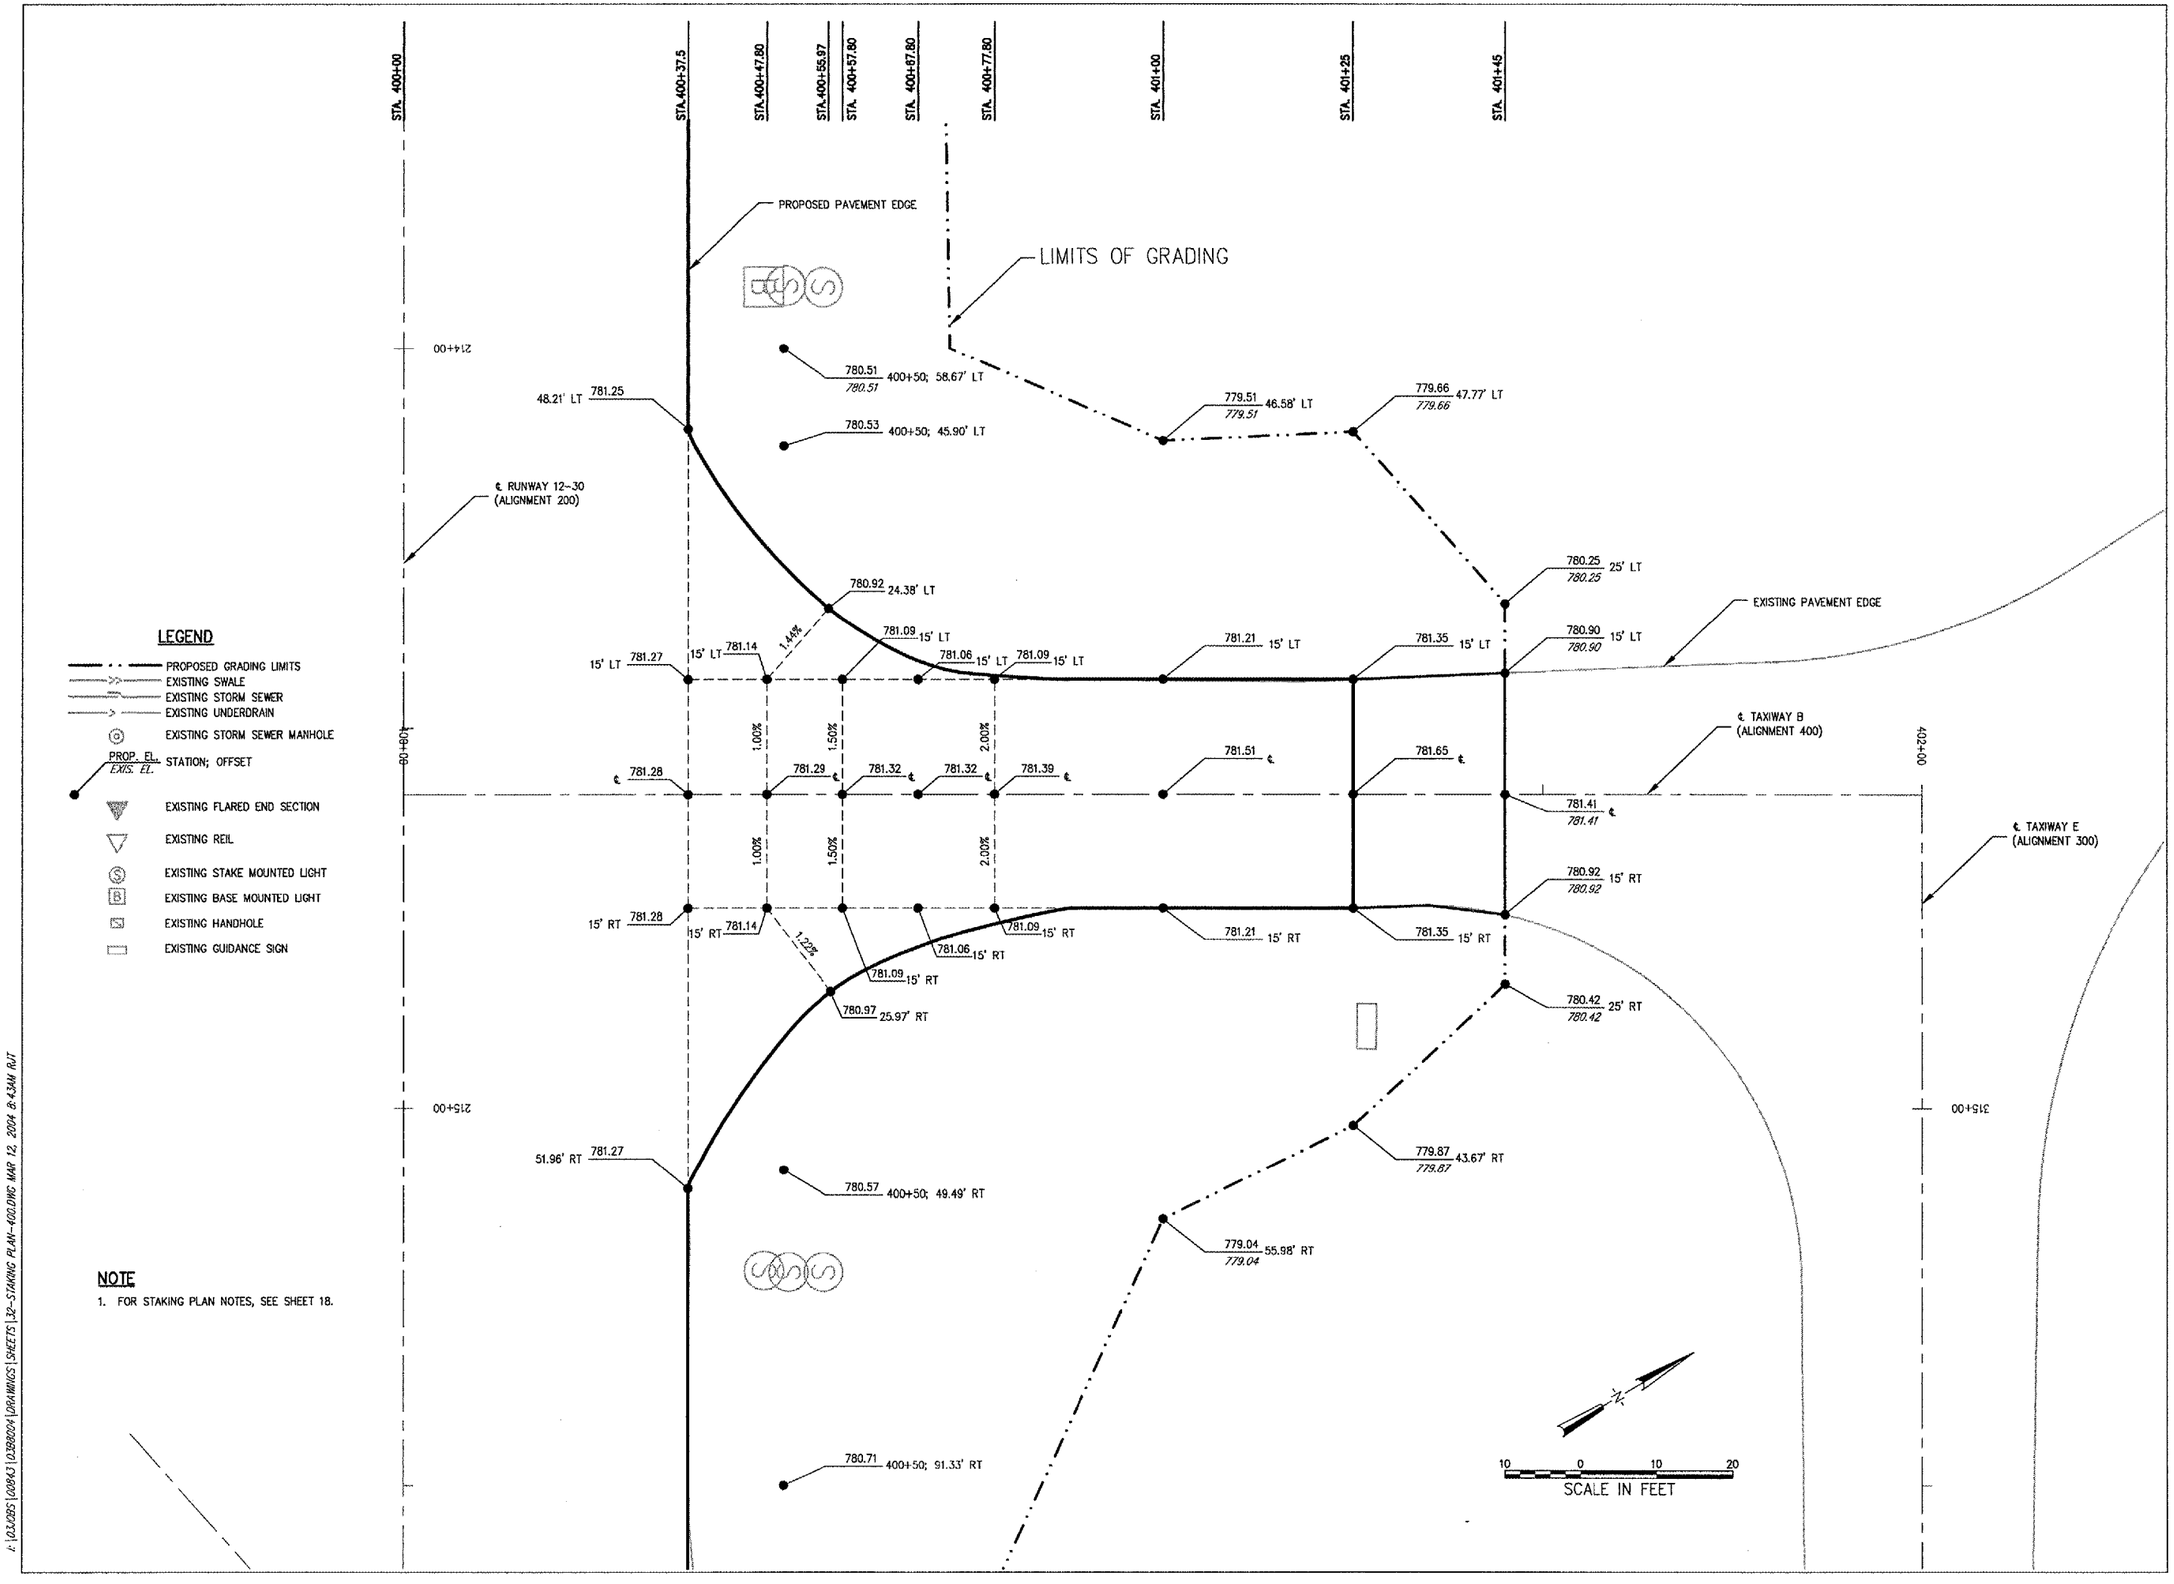

LEGEND

- PROPOSED GRADING LIMITS
- EXISTING SWALE
- EXISTING STORM SEWER
- EXISTING UNDERDRAIN
- EXISTING STORM SEWER MANHOLE
- PROP. EL. / EXIS. EL. STATION; OFFSET
- EXISTING FLARED END SECTION
- EXISTING REIL
- EXISTING STAKE MOUNTED LIGHT
- EXISTING BASE MOUNTED LIGHT
- EXISTING HANDHOLE
- EXISTING GUIDANCE SIGN

NOTE

1. FOR STAKING PLAN NOTES, SEE SHEET 18.

HANSON

HANSON PROFESSIONAL SERVICES INC.
815 Commerce Drive Suite 200
Oak Brook, Illinois 60523
Telephone: 630.990.3800
Fax: 630.990.3801

City of Dixon

CITY OF DIXON, ILLINOIS
Post Office Box 386
Dixon, Illinois 61021
Telephone: 815.288.1485

DIXON MUNICIPAL AIRPORT
CHARLES R. WALGREEN FIELD
OVERLAY RUNWAY 8-26,
REHABILITATE HANGAR PAVEMENTS

AIP PROJECT NO. 3-17-0036-B5
IDA PROJECT NO. C73-3313

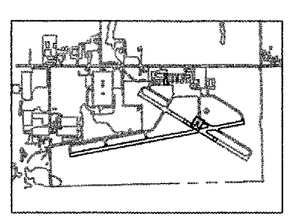

KEY PLAN

No.	Drawing Issue Description	Date	By

Date
12 MARCH 2004
Sheet Title

STAKING PLAN ALIGNMENT 400

84303B8004/C8005	Project Number
RJT	01/20/04 Layout By / Date
TMM	01/20/04 Designed By / Date
RMH	03/05/04 Reviewed By / Date
RJT	--- / --- Drawn By

32 of 68
Sheet No.

I:\03JOBS\00843\03B8004\DRAWINGS\SHEETS\32-STAKING PLAN-400.DWG MAR 12, 2004 8:43AM RJT