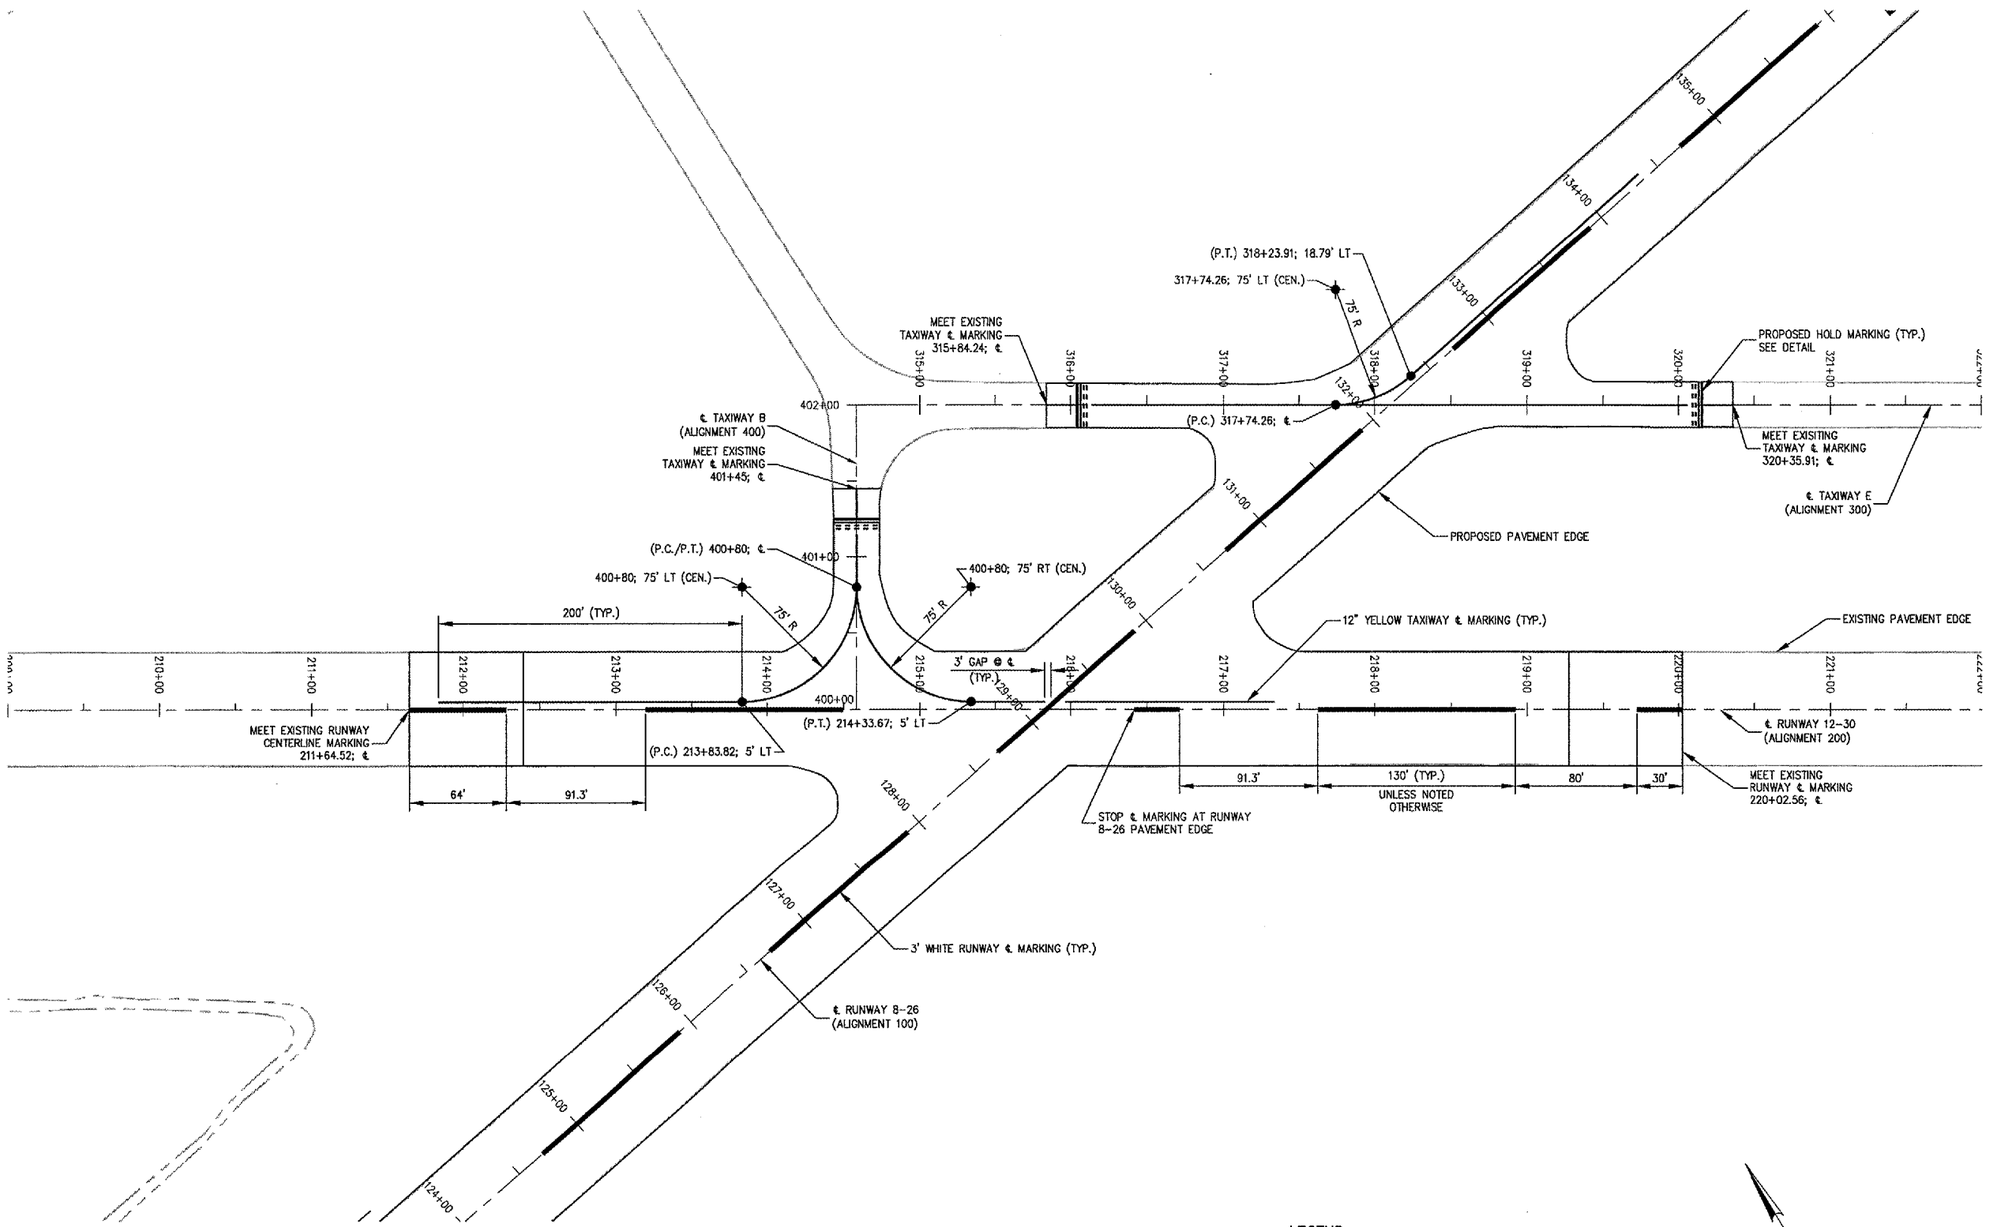

NOTE

1. FOR NOTES SEE SHEET 44.

LEGEND

PROPOSED YELLOW MARKINGS (EPOXY)

PROPOSED WHITE MARKINGS (EPOXY)

HANSON

HANSON PROFESSIONAL SERVICES INC.

815 Commerce Drive Suite 200
Oak Brook, Illinois 60523
Telephone: 630.990.3800
Fax: 630.990.3801

City of Dixon

CITY OF DIXON, ILLINOIS

Post Office Box 386
Dixon, Illinois 61021
Telephone: 815.288.1485

DIXON MUNICIPAL AIRPORT
CHARLES R. WALGREEN FIELD
OVERLAY RUNWAY 8-26,
REHABILITATE HANGAR PAVEMENTS

AIP PROJECT NO. 3-17-0036-B5
IDA PROJECT NO. C73-3313

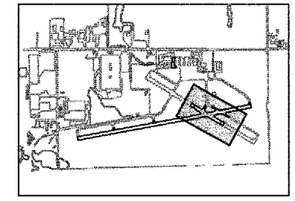

KEY PLAN

No.	Drawing Issue Description	Date	By

Date

12 MARCH 2004

Sheet Title

PAVEMENT MARKING PLAN RUNWAY 12-30, TAXIWAY B AND TAXIWAY E

84303B8004/C8005	Project Number
TMM	01/15/04 Layout By / Date
TMM	01/15/04 Designed By / Date
RMH	03/05/04 Reviewed By / Date
RJT	Drawn By

47 of 68 Sheet No.

I:\03CADDS\0204671\03B8004\DRAWINGS\SHEETS\47-MARKING PLAN.DWG MAR 12, 2004 8:45AM RJT