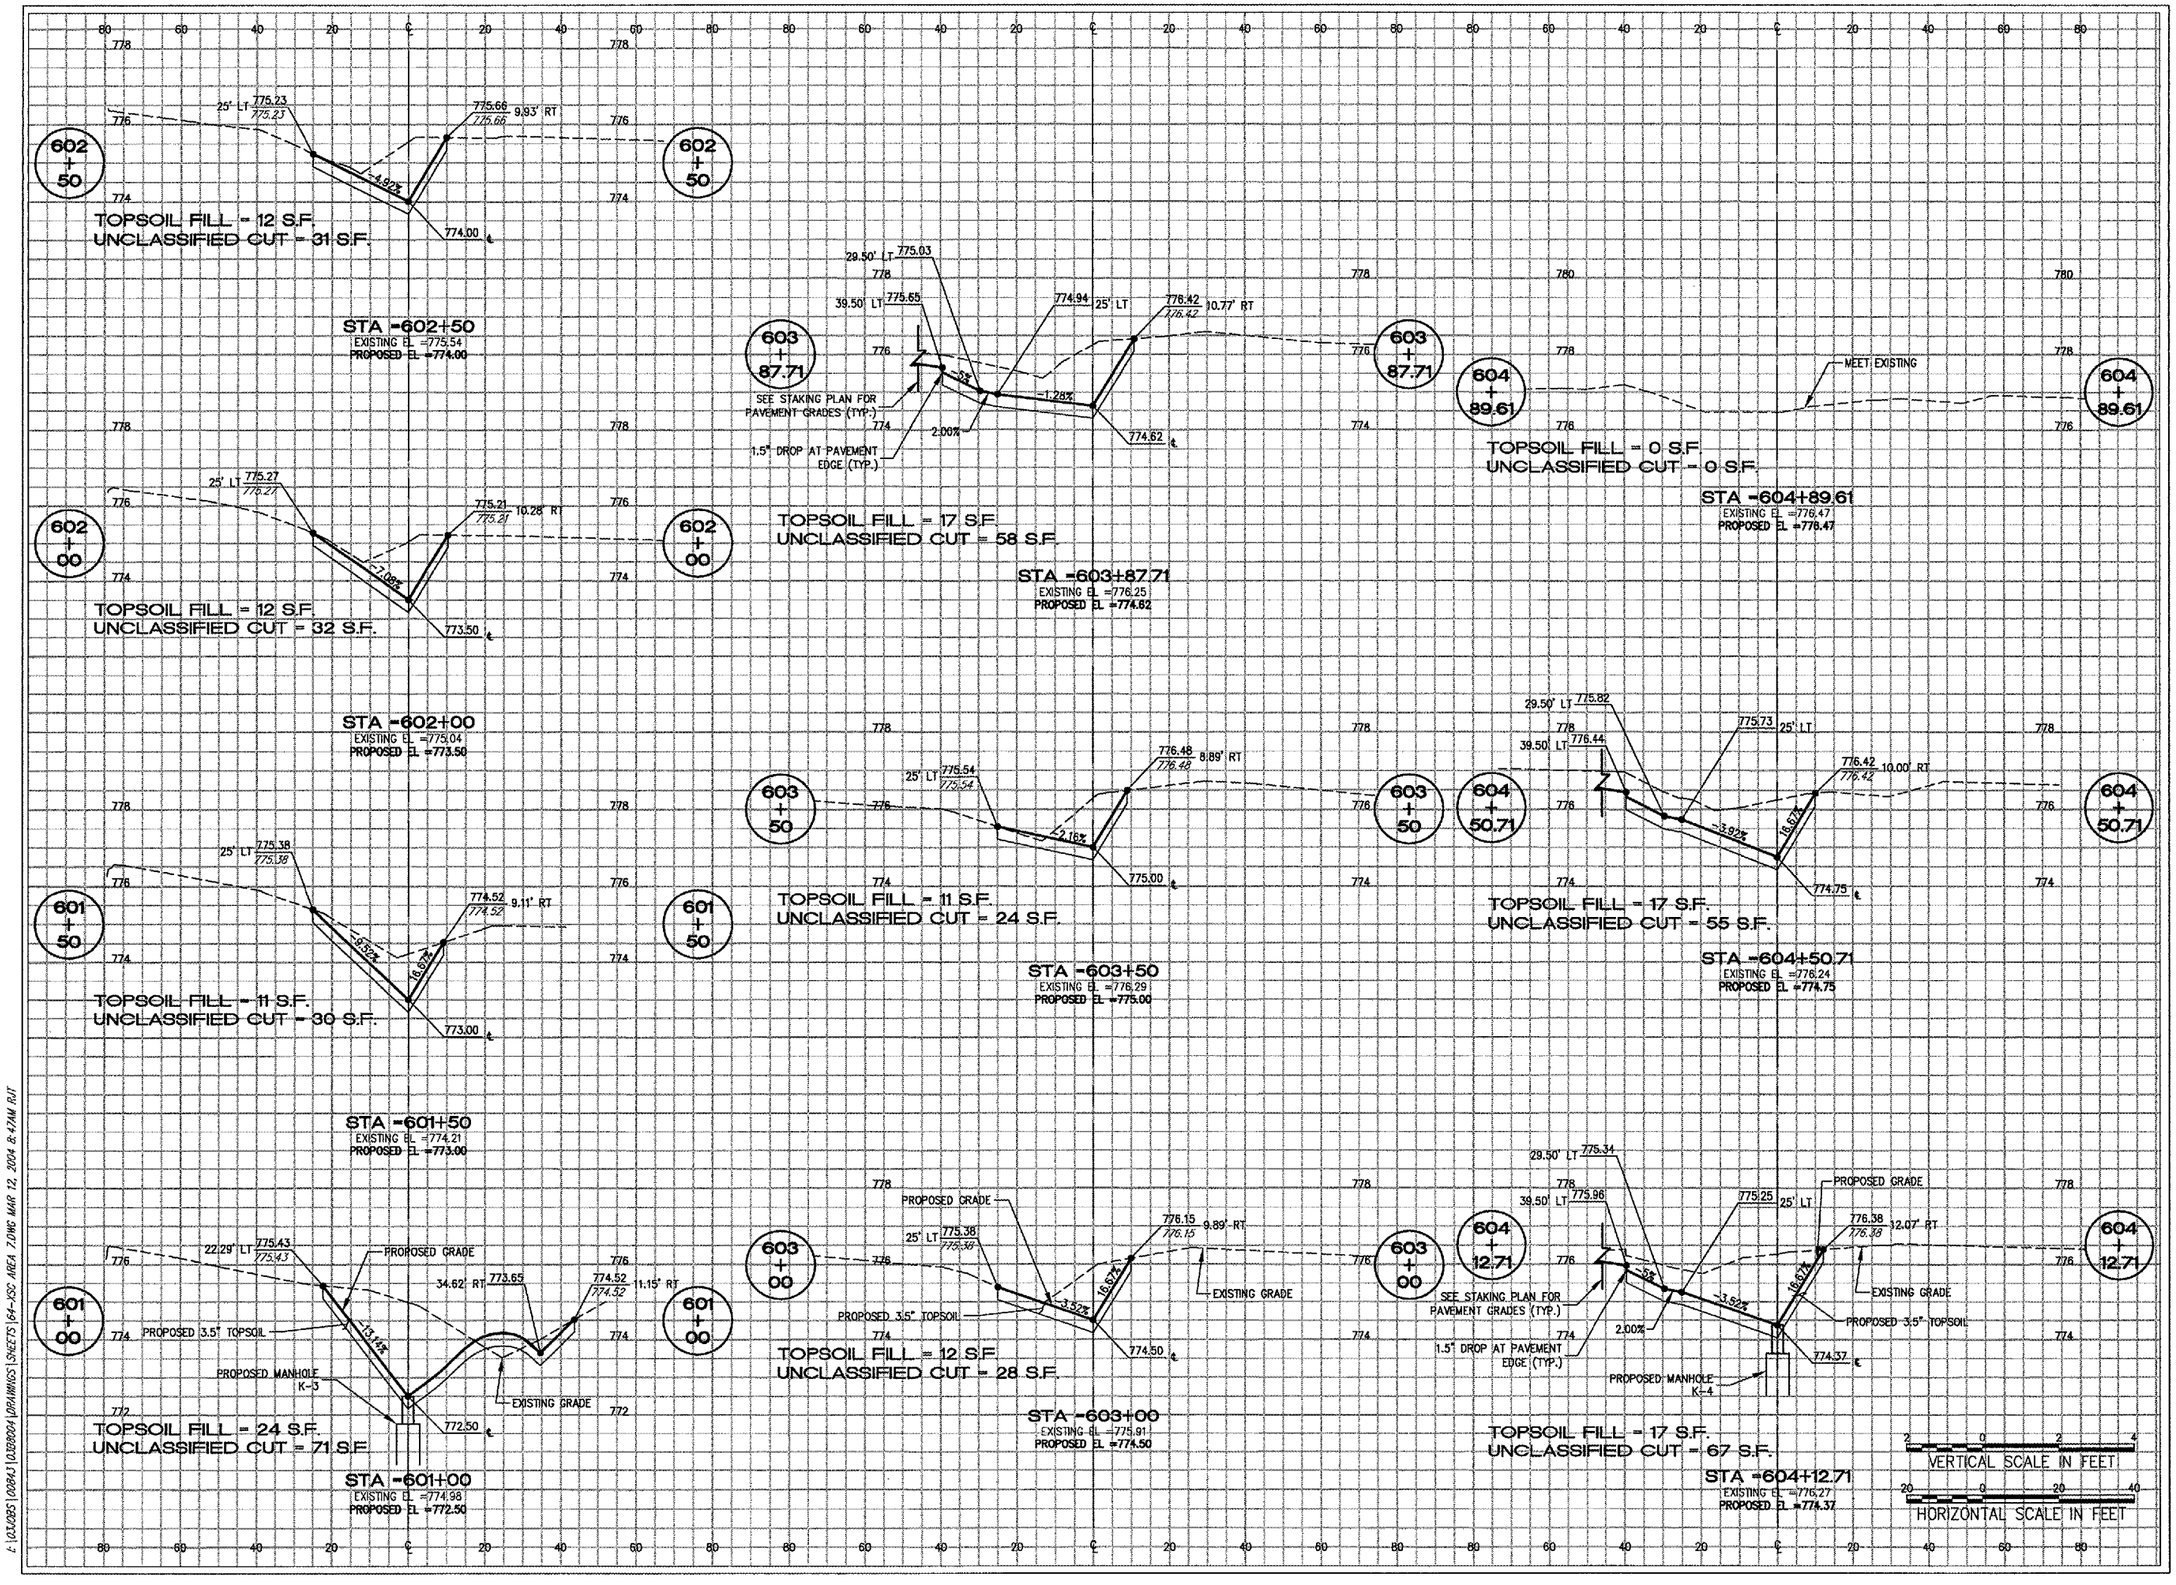

L:\DIXON\00843\03B8004\DRAWINGS\SHEETS\64-XSC AREA 7.DWG MAR 12, 2004 8:47AM RJT

HANSON

HANSON PROFESSIONAL SERVICES INC.
815 Commerce Drive Suite 200
Oak Brook, Illinois 60523
Telephone: 630.990.3800
Fax: 630.990.3801

City of Dixon

CITY OF DIXON, ILLINOIS
Post Office Box 386
Dixon, Illinois 61021
Telephone: 815.288.1485

DIXON MUNICIPAL AIRPORT
CHARLES R. WALGREEN FIELD
OVERLAY RUNWAY 8-26,
REHABILITATE HANGAR PAVEMENTS

AIP PROJECT NO. 3-17-0036-B5
IDA PROJECT NO. C73-3313

No.	Drawing Issue Description	Date	By

Date

12 MARCH 2004

Sheet Title

AREA 7 DRAINAGE SWALE CROSS SECTIONS

Project Number	84303B8004/C8005
Layout By	TMM 02/16/04
Designed By	TMM 02/16/04
Reviewed By	RMH 03/05/04
Drawn By	TMM