


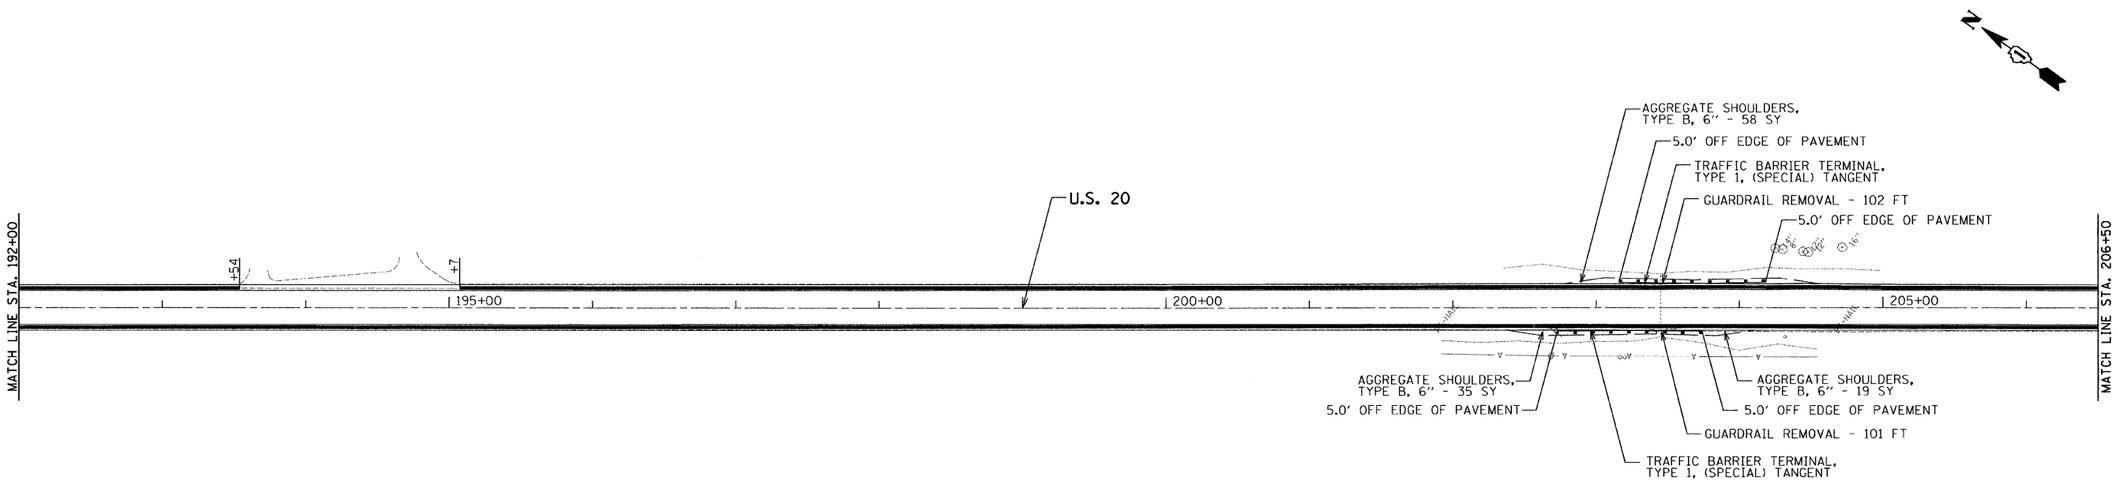


h:\jobs2009\2009053023-158\cad\plt+e\dgn\009801601137-sht-plan05.dgn
2/24/2010 2:10:15 PM

| | | | |
|---|---|---|---|
| FILE NAME = $FILEL$ | USER NAME = _USER_ | DESIGNED - RS / EF | REVISED - EF 02-24-2010 |
| | | DRAWN - JJ / EF | REVISED - |
| | PLOT SCALE = 50.0000 ' / IN. | CHECKED - RS | REVISED - |
| | PLOT DATE = 2/24/2010 | DATE - 02-08-2010 | REVISED - |

**STATE OF ILLINOIS**
**DEPARTMENT OF TRANSPORTATION**

**US 20 – WEST UNION ROAD TO IL 47**
**ROADWAY PLANS**

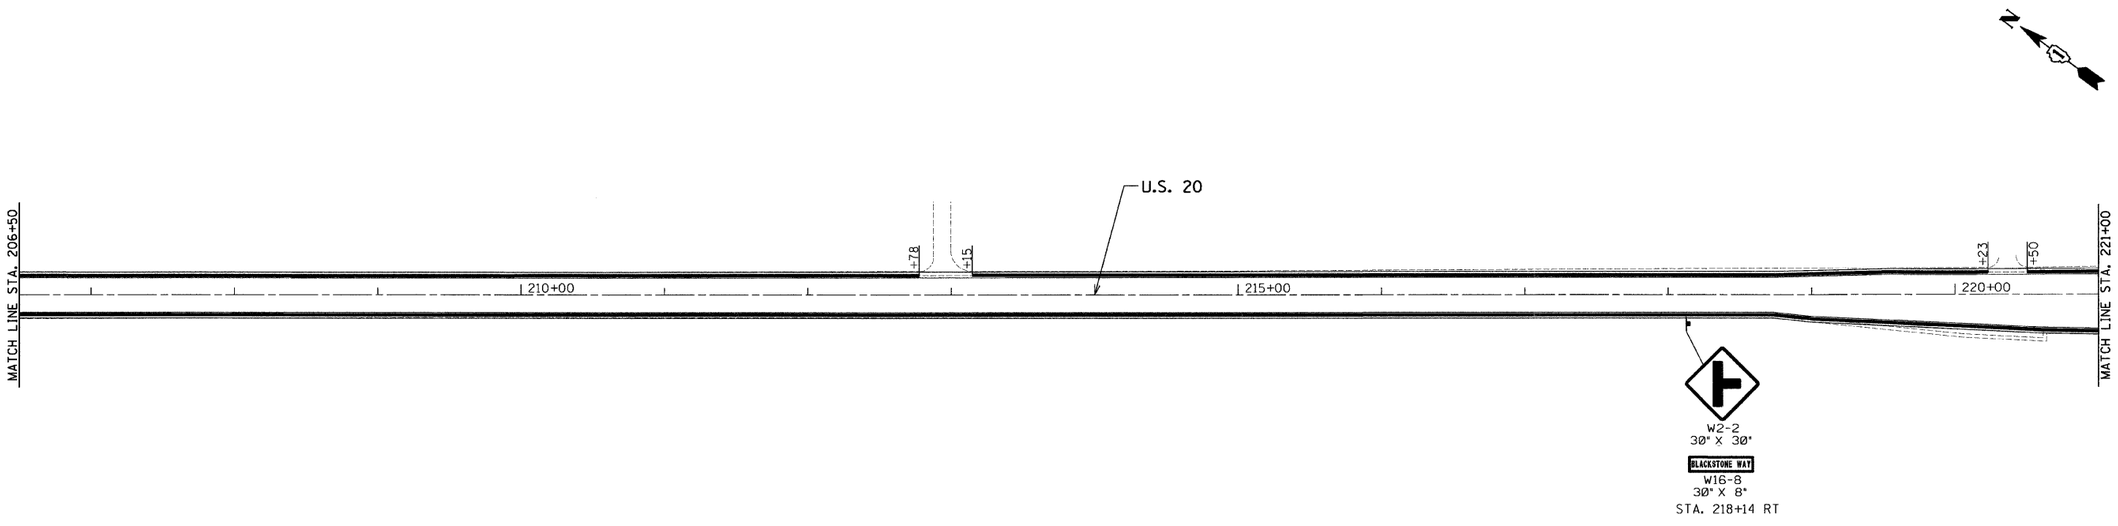SCALE: 50 | SHEET NO. 6 OF 23 SHEETS | STA. 192+00 TO STA. 221+00

| F.A.U. RTE. | SECTION | COUNTY | TOTAL SHEETS | SHEET NO. |
|---|---|---|---|---|
| • | 2009-089 I | •• | 46 | 14 |
| •• McHENRY & KANE | | CONTRACT NO. 60137 | | |
| • 525/345 | ILLINOIS FED. AID PROJECT | | | |

⚠ Rev. Sheet 4-6-10