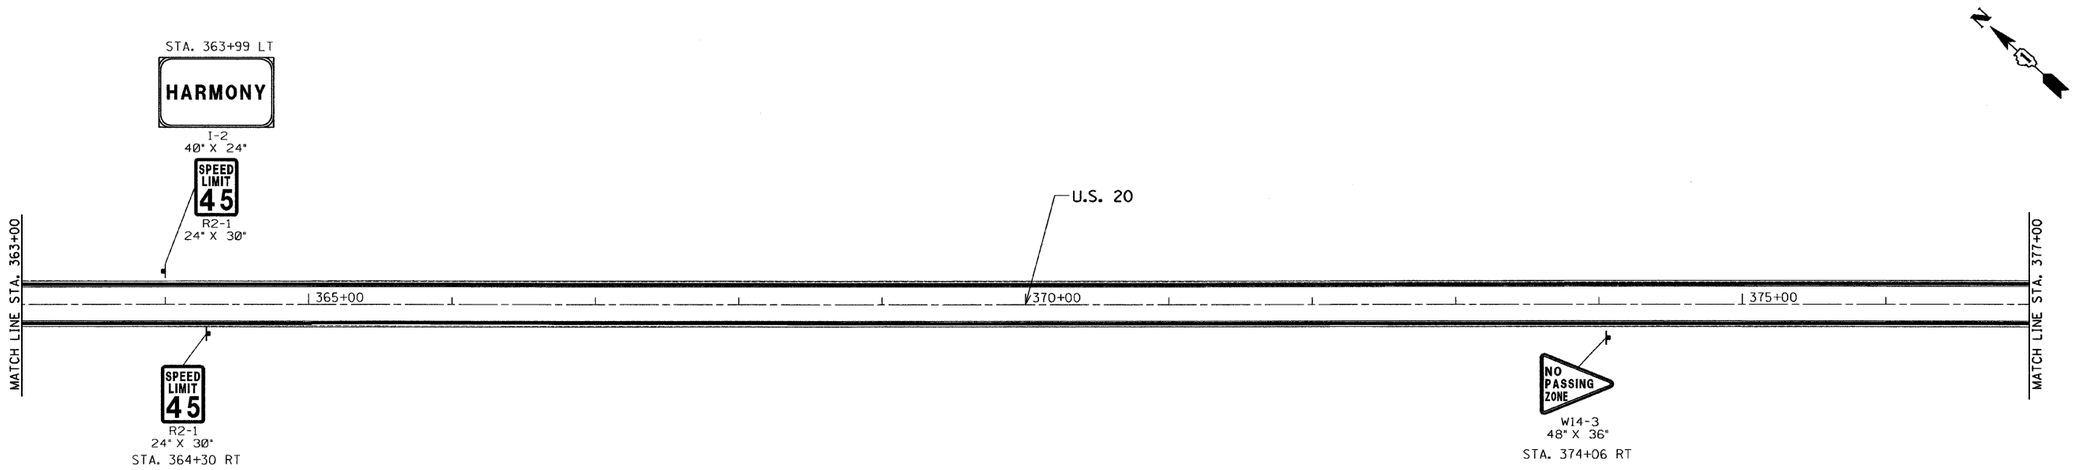

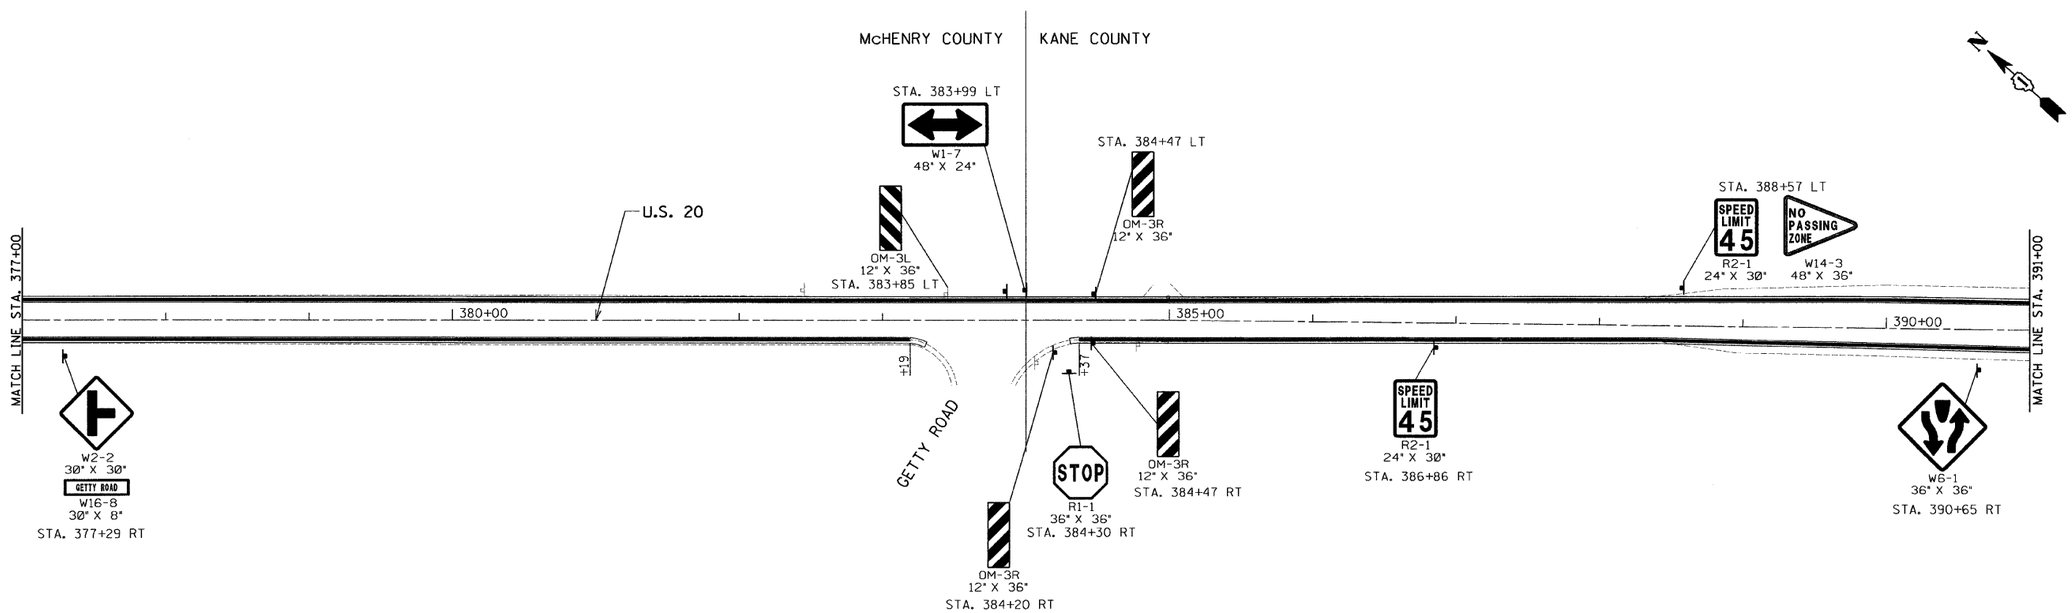

⚠ Rev. Sheet 4-6-10

FILE NAME = $FILE$	USER NAME = _USER_	DESIGNED - RS / EF	REVISED - EF 02-24-2010
		DRAWN - JJ / EF	REVISED -
	PLOT SCALE = 50.0001 ' / IN.	CHECKED - RS	REVISED -
	PLOT DATE = 2/24/2010	DATE - 02-08-2010	REVISED -

STATE OF ILLINOIS
DEPARTMENT OF TRANSPORTATION

US 20 – WEST UNION ROAD TO IL 47
ROADWAY PLANS

SCALE: 50 | SHEET NO. 12 OF 23 SHEETS | STA. 363+00 TO STA. 391+00

F.A.U. RTE.	SECTION	COUNTY	TOTAL SHEETS	SHEET NO.
*	2009-089 I	**	46	20
** McHENRY & KANE		CONTRACT NO. 60137		
* 525/345	ILLINOIS	FED. AID PROJECT		

h:\Jobs2009\2009023-15\cad\sht\edgn\2009023015037-sht-plan12.dgn
2/24/2010 2:11:38 PM