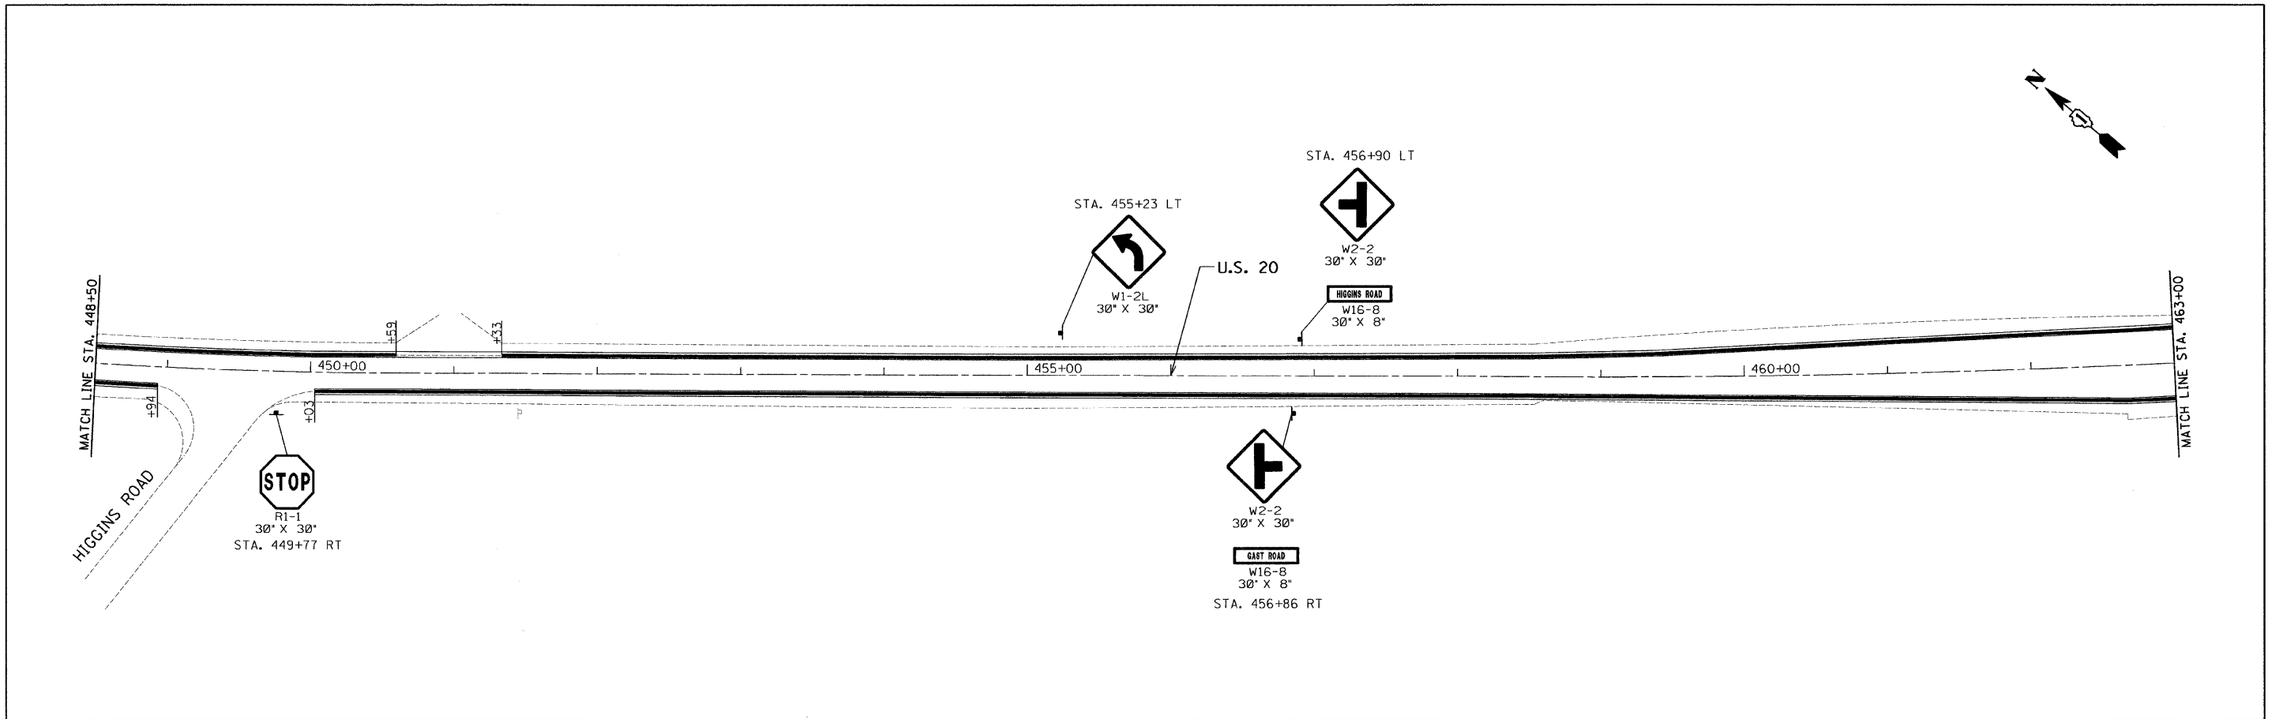

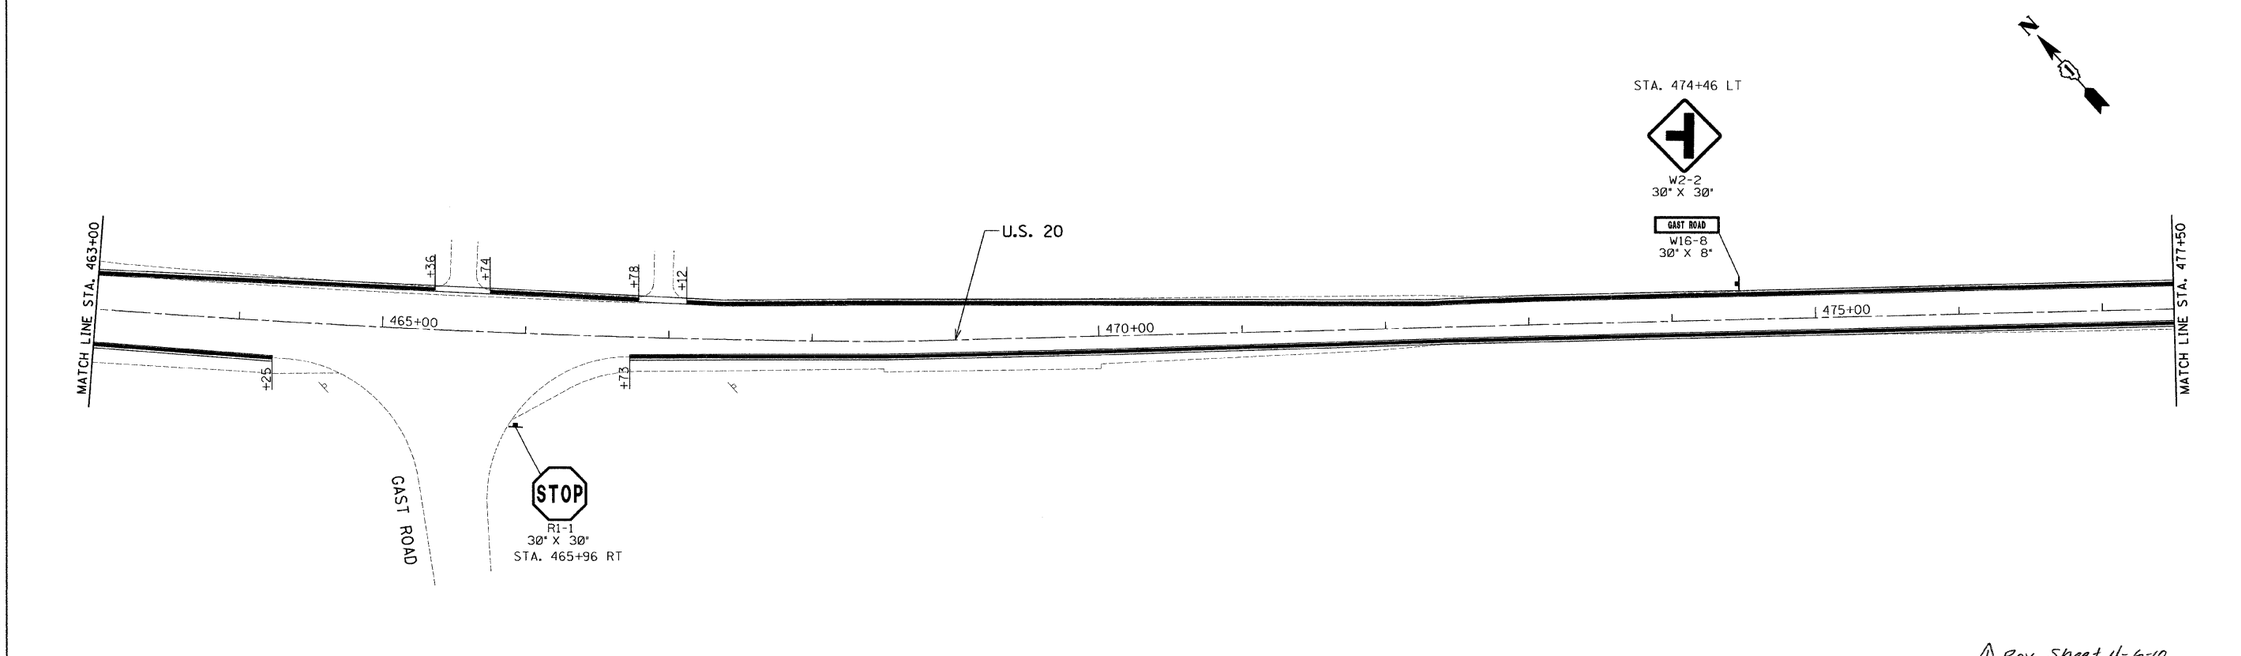

1 Rev. Sheet 4-6-10

FILE NAME = $FILEL$	USER NAME = _USER_	DESIGNED - RS / EF	REVISED - EF 02-24-2010	STATE OF ILLINOIS DEPARTMENT OF TRANSPORTATION	US 20 – WEST UNION ROAD TO IL 47 ROADWAY PLANS	F.A.U. RTE.	SECTION	COUNTY	TOTAL SHEETS	SHEET NO.
		DRAWN - JJ / EF	REVISED -			*	2009-089 I	**	46	23
	PLOT SCALE = 50.0000 ' / IN.	CHECKED - RS	REVISED -			** McHENRY & KANE		CONTRACT NO. 60I37		
	PLOT DATE = 2/24/2010	DATE - 02-08-2010	REVISED -		SCALE: 50 / SHEET NO. 15 OF 23 SHEETS / STA. 448+50 TO STA. 477+50	* 525/345	ILLINOIS	FED. AID PROJECT		

h:\jobs2009\20093023-15\cad\site\dgn\0160137-sht-plan15.dgn
2/24/2010 2:12:19 PM