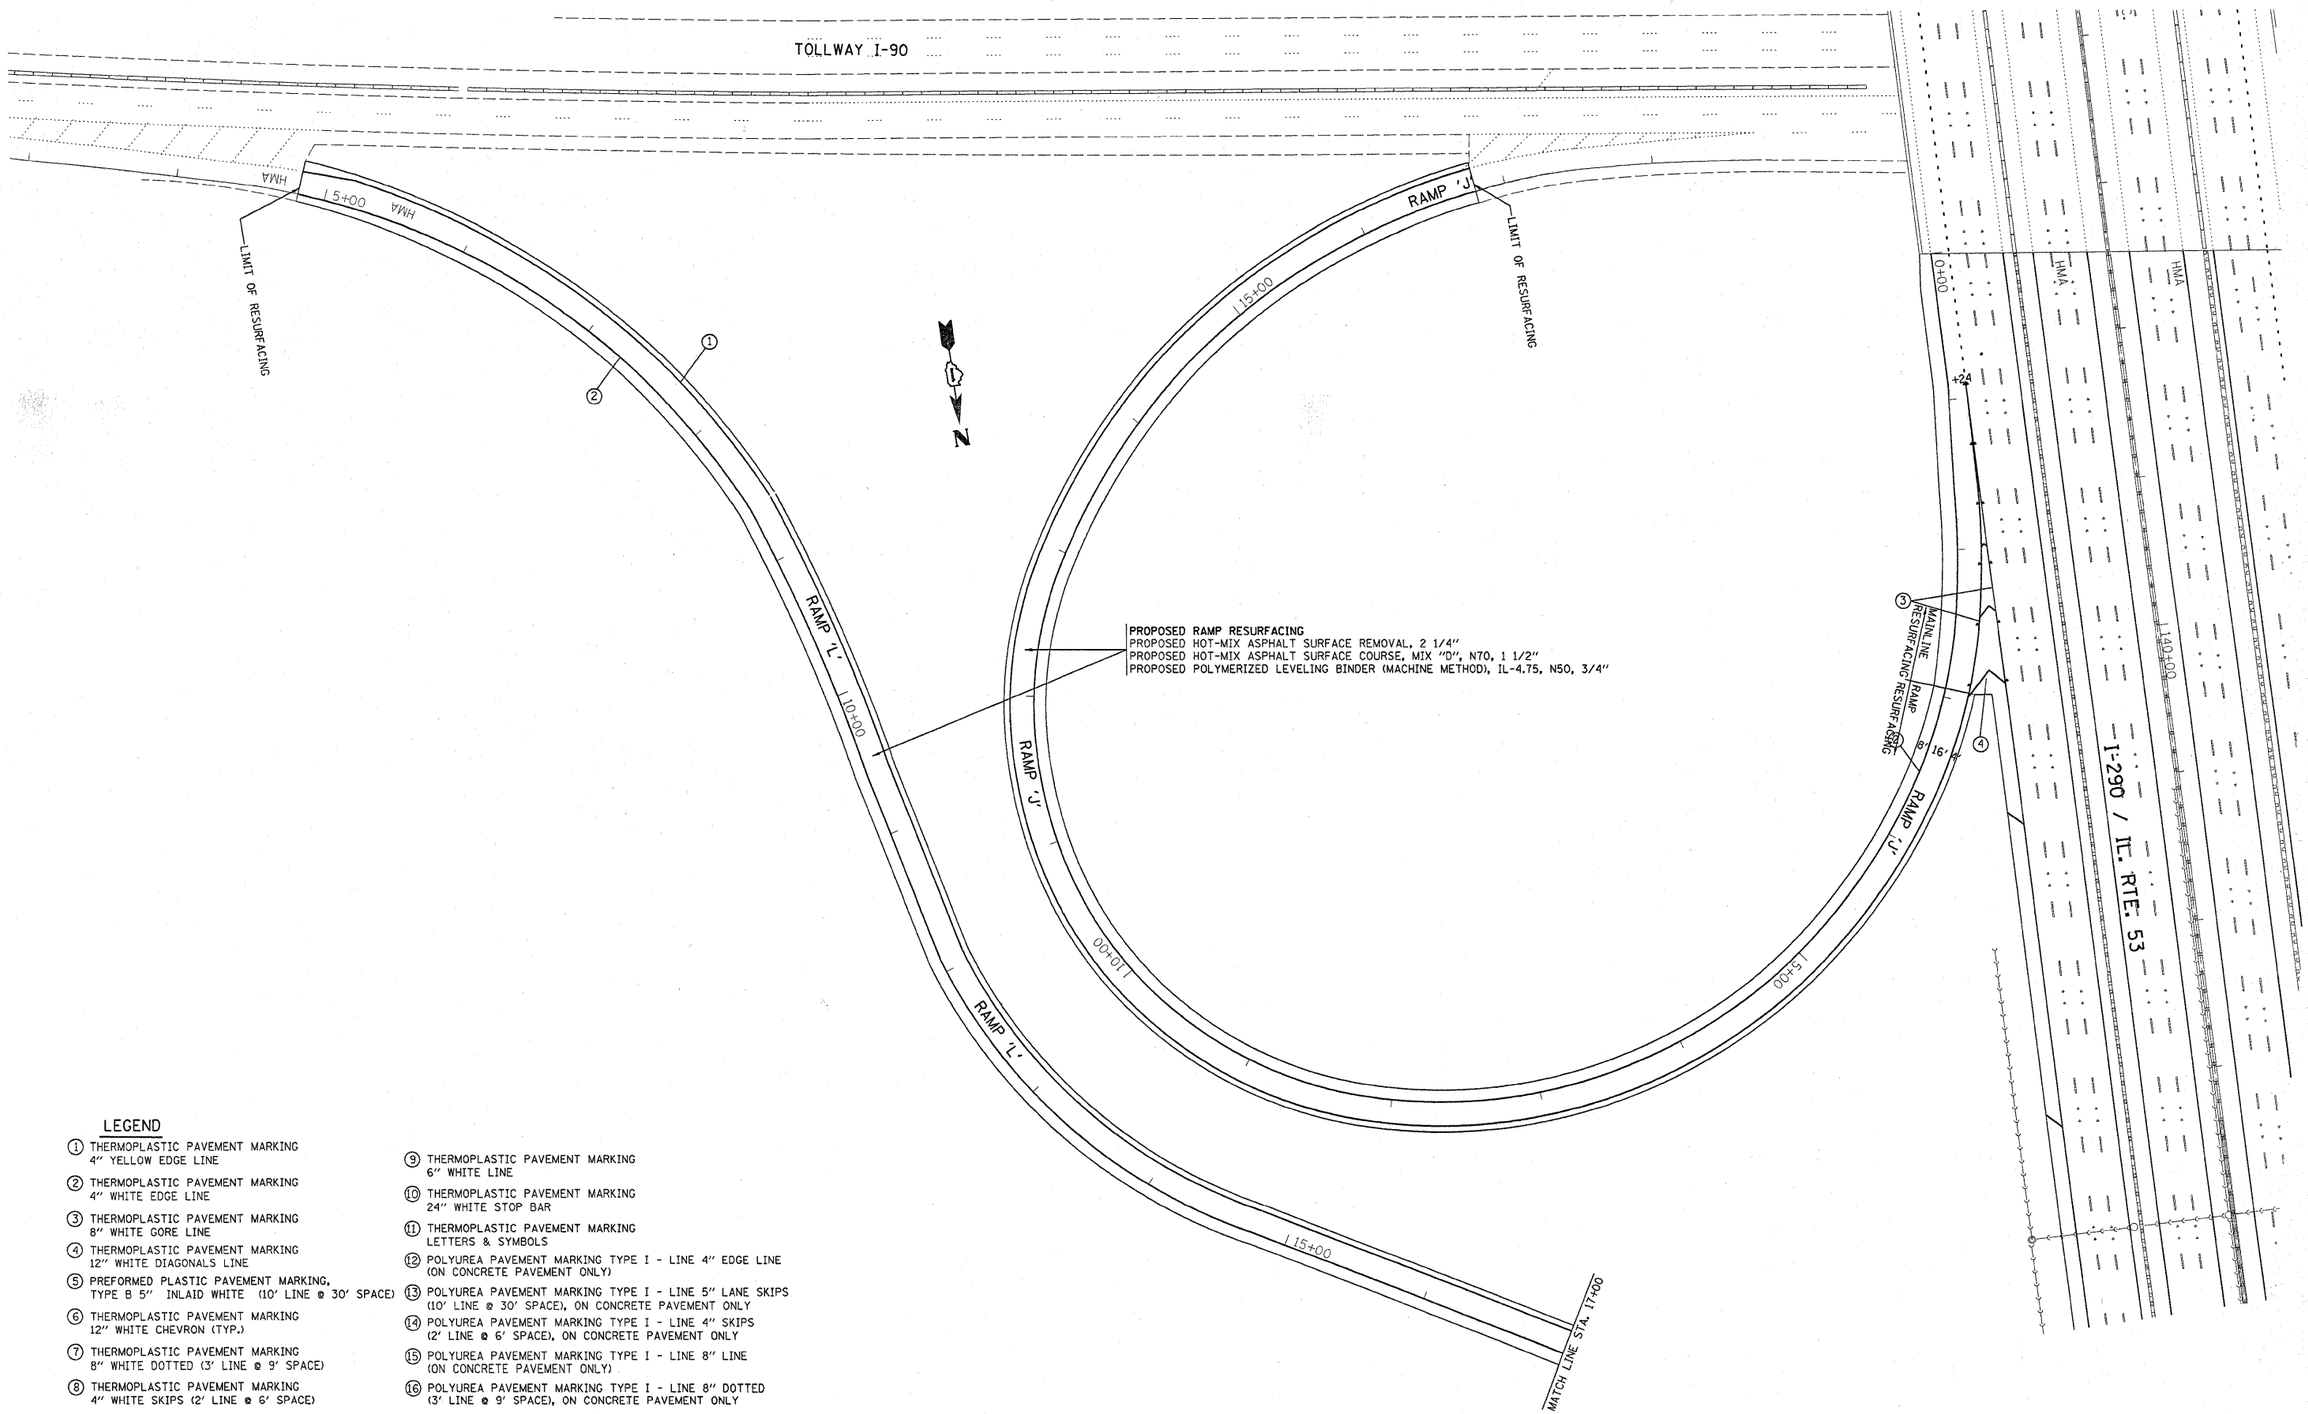

LEGEND

1. THERMOPLASTIC PAVEMENT MARKING 4" YELLOW EDGE LINE
2. THERMOPLASTIC PAVEMENT MARKING 4" WHITE EDGE LINE
3. THERMOPLASTIC PAVEMENT MARKING 8" WHITE GORE LINE
4. THERMOPLASTIC PAVEMENT MARKING 12" WHITE DIAGONALS LINE
5. PREFORMED PLASTIC PAVEMENT MARKING, TYPE B 5" INLAID WHITE (10' LINE @ 30' SPACE)
6. THERMOPLASTIC PAVEMENT MARKING 12" WHITE CHEVRON (TYP.)
7. THERMOPLASTIC PAVEMENT MARKING 8" WHITE DOTTED (3' LINE @ 9' SPACE)
8. THERMOPLASTIC PAVEMENT MARKING 4" WHITE SKIPS (2' LINE @ 6' SPACE)
9. THERMOPLASTIC PAVEMENT MARKING 6" WHITE LINE
10. THERMOPLASTIC PAVEMENT MARKING 24" WHITE STOP BAR
11. THERMOPLASTIC PAVEMENT MARKING LETTERS & SYMBOLS
12. POLYUREA PAVEMENT MARKING TYPE I - LINE 4" EDGE LINE (ON CONCRETE PAVEMENT ONLY)
13. POLYUREA PAVEMENT MARKING TYPE I - LINE 5" LANE SKIPS (10' LINE @ 30' SPACE), ON CONCRETE PAVEMENT ONLY
14. POLYUREA PAVEMENT MARKING TYPE I - LINE 4" SKIPS (2' LINE @ 6' SPACE), ON CONCRETE PAVEMENT ONLY
15. POLYUREA PAVEMENT MARKING TYPE I - LINE 8" LINE (ON CONCRETE PAVEMENT ONLY)
16. POLYUREA PAVEMENT MARKING TYPE I - LINE 8" DOTTED (3' LINE @ 9' SPACE), ON CONCRETE PAVEMENT ONLY

FILE NAME = c:\pw_work\PWIDOT\ABREUAH\d0166688\D103010-sht-plan.dgn	USER NAME = abreuah	DESIGNED -	REVISED -
		DRAWN -	REVISED -
	PLOT SCALE = 50.0000 ' / IN.	CHECKED -	REVISED -
	PLOT DATE = 2/8/2010	DATE -	REVISED -

STATE OF ILLINOIS
DEPARTMENT OF TRANSPORTATION

ROADWAY AND PAVEMENT MARKING PLAN
I-290 / ILL 53 FROM ILL 72 TO US 12

SCALE: | SHEET NO. OF SHEETS | STA. TO STA.

F.A.I. RTE.	SECTION	COUNTY	TOTAL SHEETS	SHEET NO.
290	(531-3.1, 0305-302 K)	COOK	3 / 4	37
		CONTRACT NO. 60138		
	ILLINOIS	FED. AID PROJECT		