LEGEND

- WORK AREA
- IMPACT ATTENUATORS, TEMPORARY (FULLY REDIRECTIVE, NARROW), TEST LEVEL 3
- TYPE III BARRICADE
- TEMPORARY CONCRETE BARRIER
- DRUM WITH STEADY BURN MONODIRECTIONAL LIGHT/ DIRECTION INDICATOR BARRICADE WITH STEADY BURN MONODIRECTIONAL LIGHT (PER HWY. STD. 701401-05)
- SIGN

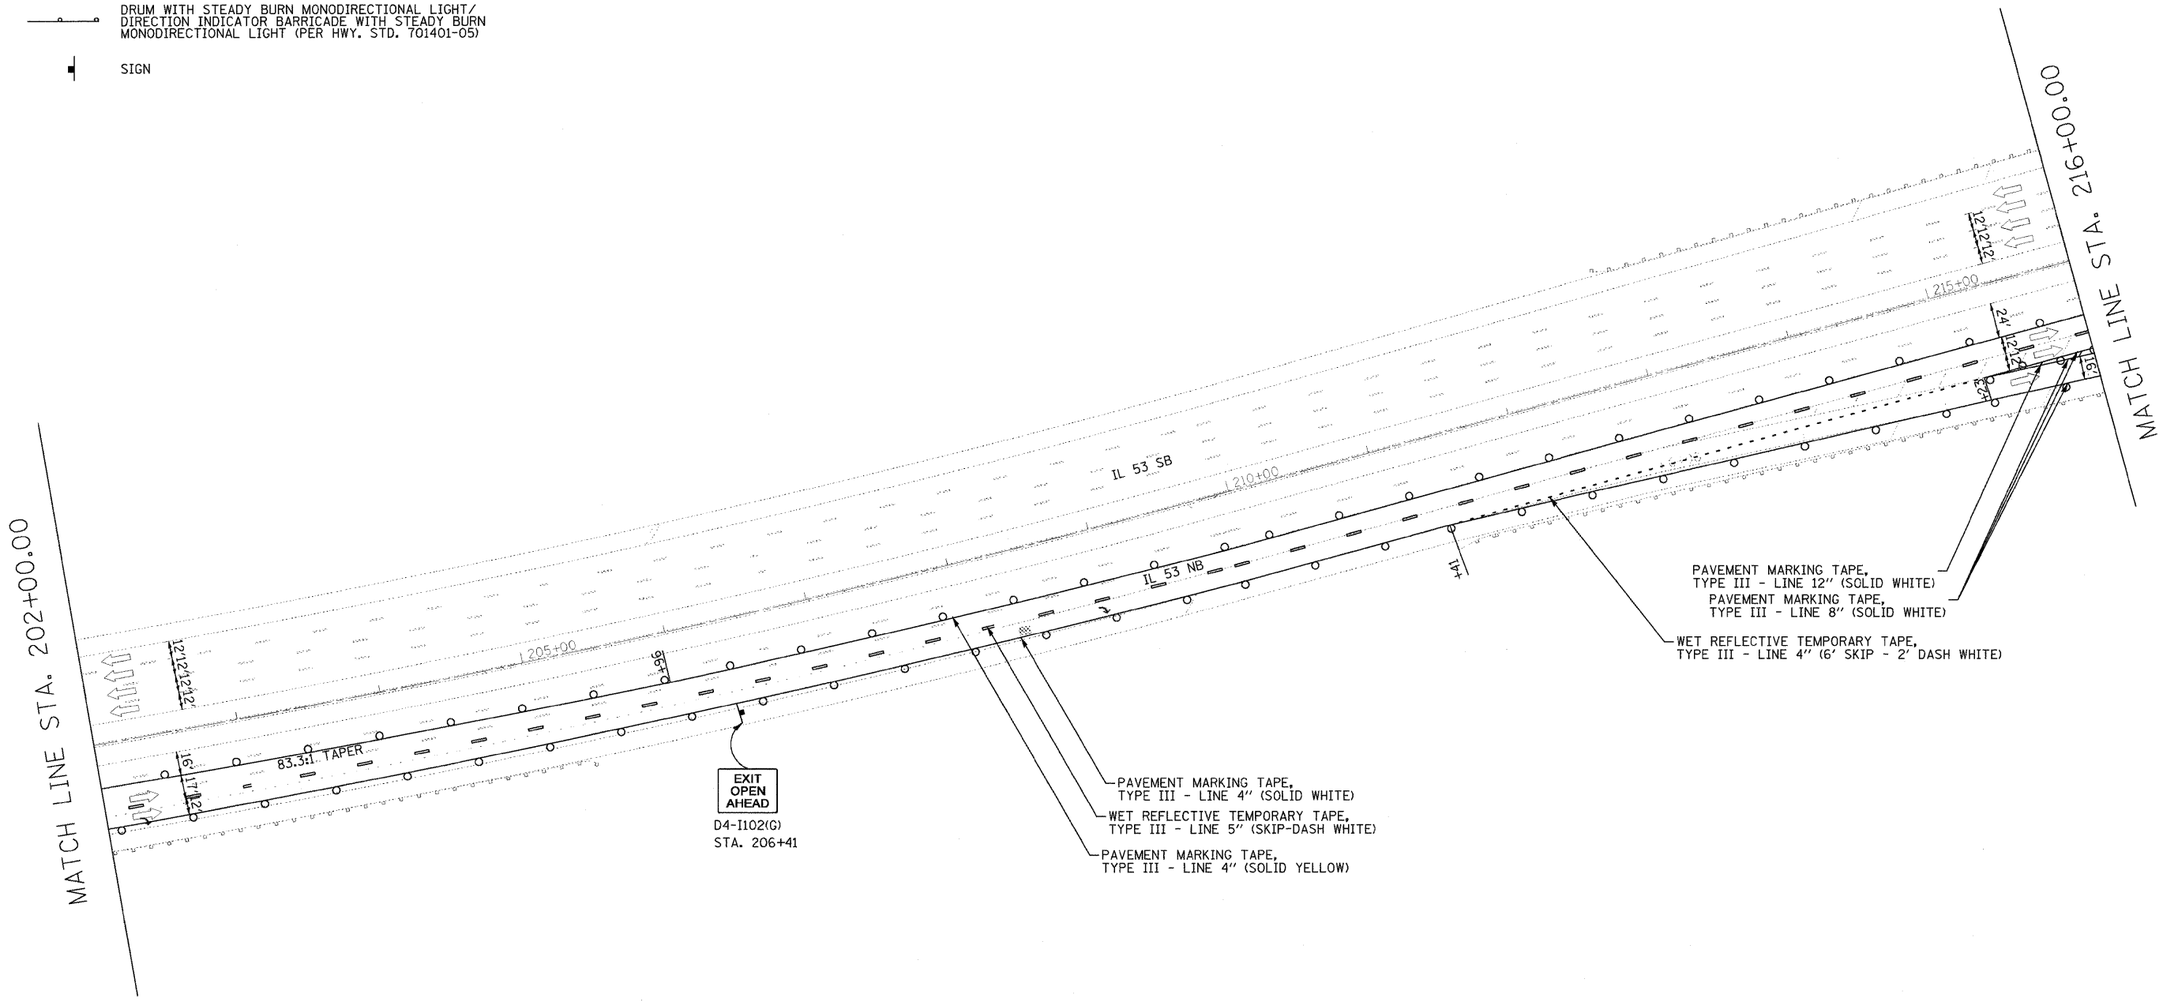

NOTE:

1. VERTICAL PANELS TO BE PLACED EVERY 100' (CURVED SECTION) OR 200' (TANGENT SECTION) ON THE OUTSIDE SHOULDER WHERE THERE IS NO GUARD RAIL OR BARRIER PRESENT.

FILE NAME = $FILEL$	USER NAME = $USER$	DESIGNED - CRV	REVISED -	STATE OF ILLINOIS DEPARTMENT OF TRANSPORTATION	MAINTENANCE OF TRAFFIC PLAN STAGE 2 – NB			F.A.I. RTE.	SECTION	COUNTY	TOTAL SHEETS / SHEET NO.
		DRAWN - CRV	REVISED -					290	(531-3.1, 0305-302 K) RS-5	COOK	314 / 100
	PLOT SCALE = $SCALE$	CHECKED - FML	REVISED -							CONTRACT NO. 60I38	
	PLOT DATE = $DATE$	DATE - 12/2009	REVISED -		SCALE: 1"=50'	SHEET NO. 8 OF 24 SHEETS	STA. 202+00 TO STA. 216+00	FED. ROAD DIST. NO.	ILLINOIS	FED. AID PROJECT	