LEGEND

- WORK AREA
- IMPACT ATTENUATORS, TEMPORARY (FULLY REDIRECTIVE, NARROW), TEST LEVEL 3
- TYPE III BARRICADE
- TEMPORARY CONCRETE BARRIER
- DRUM WITH STEADY BURN MONODIRECTIONAL LIGHT/ DIRECTION INDICATOR BARRICADE WITH STEADY BURN MONODIRECTIONAL LIGHT (PER HWY. STD. 701401-05)
- SIGN

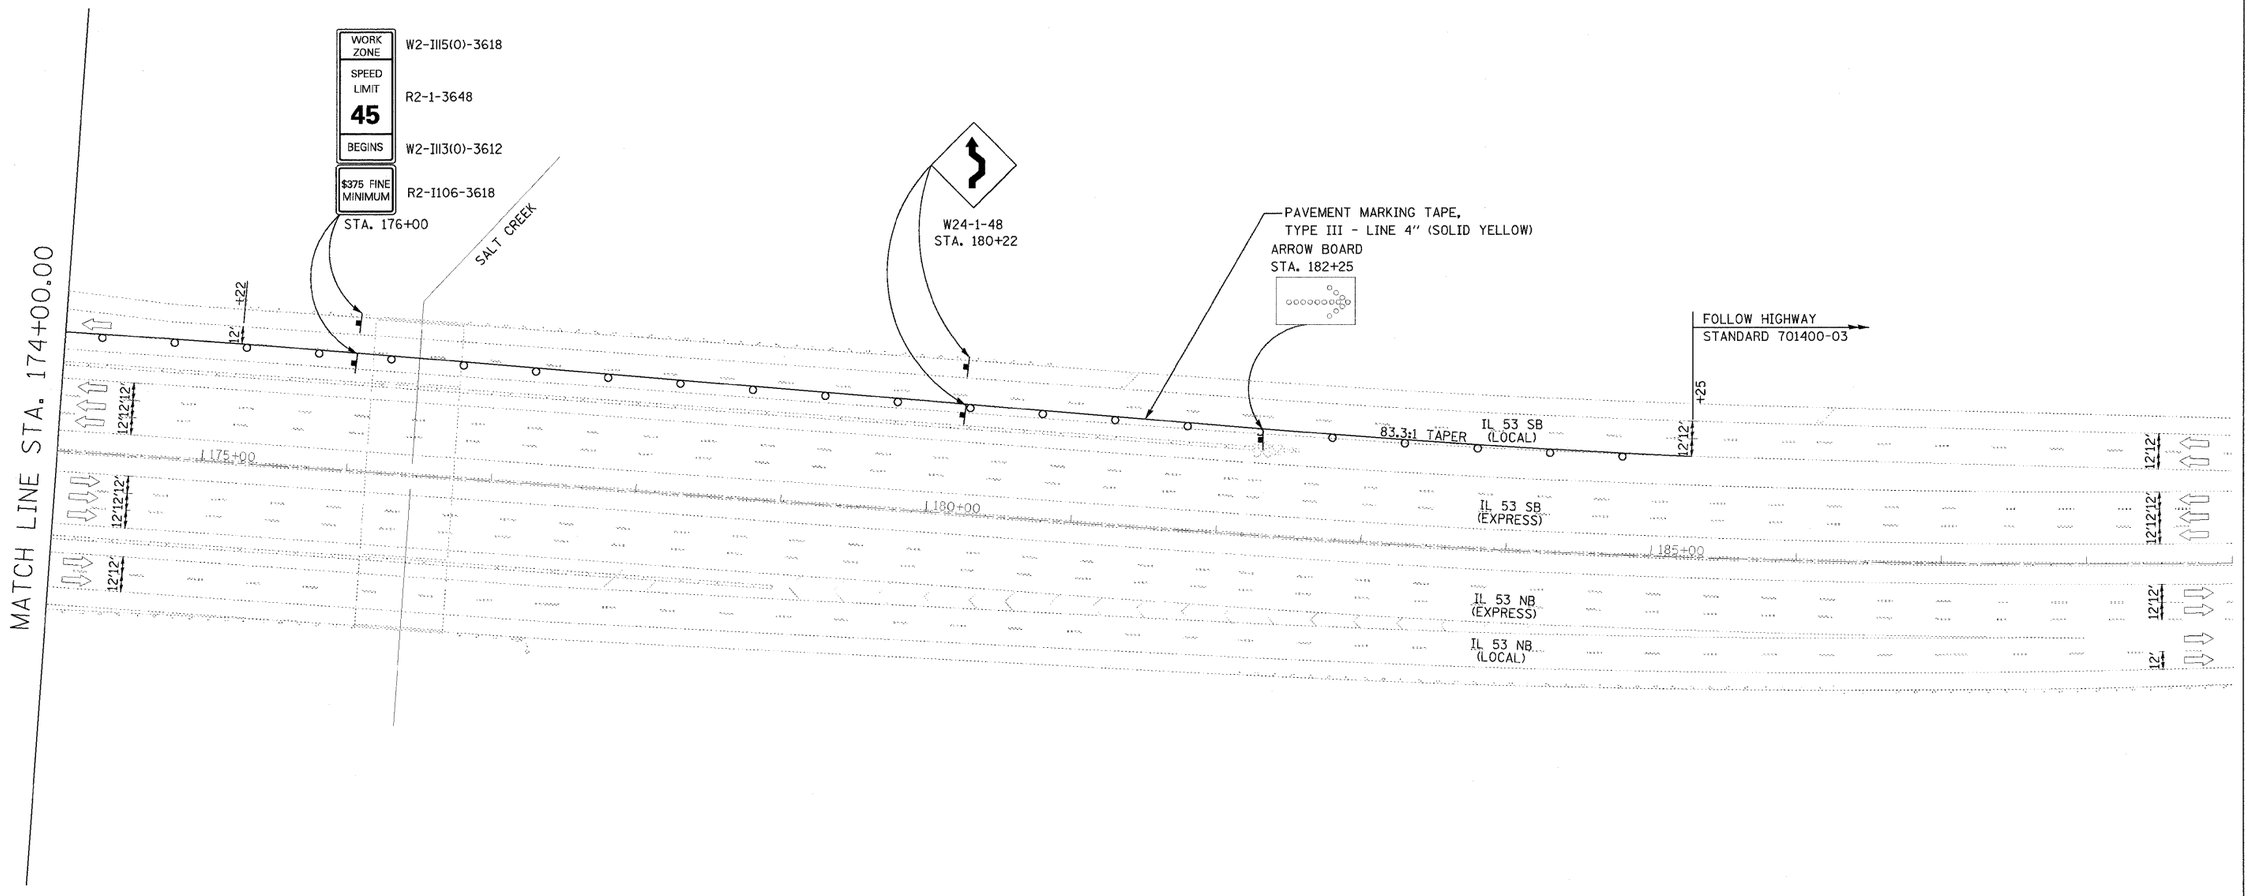

NOTE:

1. VERTICAL PANELS TO BE PLACED EVERY 100' (CURVED SECTION) OR 200' (TANGENT SECTION) ON THE OUTSIDE SHOULDER WHERE THERE IS NO GUARD RAIL OR BARRIER PRESENT.

N

0 50' 100'

SCALE: 1" = 50'

FILE NAME = $FILEL$	USER NAME = $USER$	DESIGNED - CRV	REVISED -
		DRAWN - CRV	REVISED -
	PLOT SCALE = $SCALE$	CHECKED - FML	REVISED -
	PLOT DATE = $DATE$	DATE - 12/2009	REVISED -

STATE OF ILLINOIS
DEPARTMENT OF TRANSPORTATION

MAINTENANCE OF TRAFFIC PLAN
STAGE 2 – SB

SCALE: 1"=50' | SHEET NO. 3 OF 21 SHEETS | STA. 174+00 TO STA. 189+00

F.A.I. RTE.	SECTION	COUNTY	TOTAL SHEETS	SHEET NO.
290	(531-3.1, 0305-302 K) RS-5	COOK	314	119
		CONTRACT NO. 60I38		
FED. ROAD DIST. NO.	ILLINOIS	FED. AID PROJECT		