STATE OF ILLINOIS
DEPARTMENT OF TRANSPORTATION

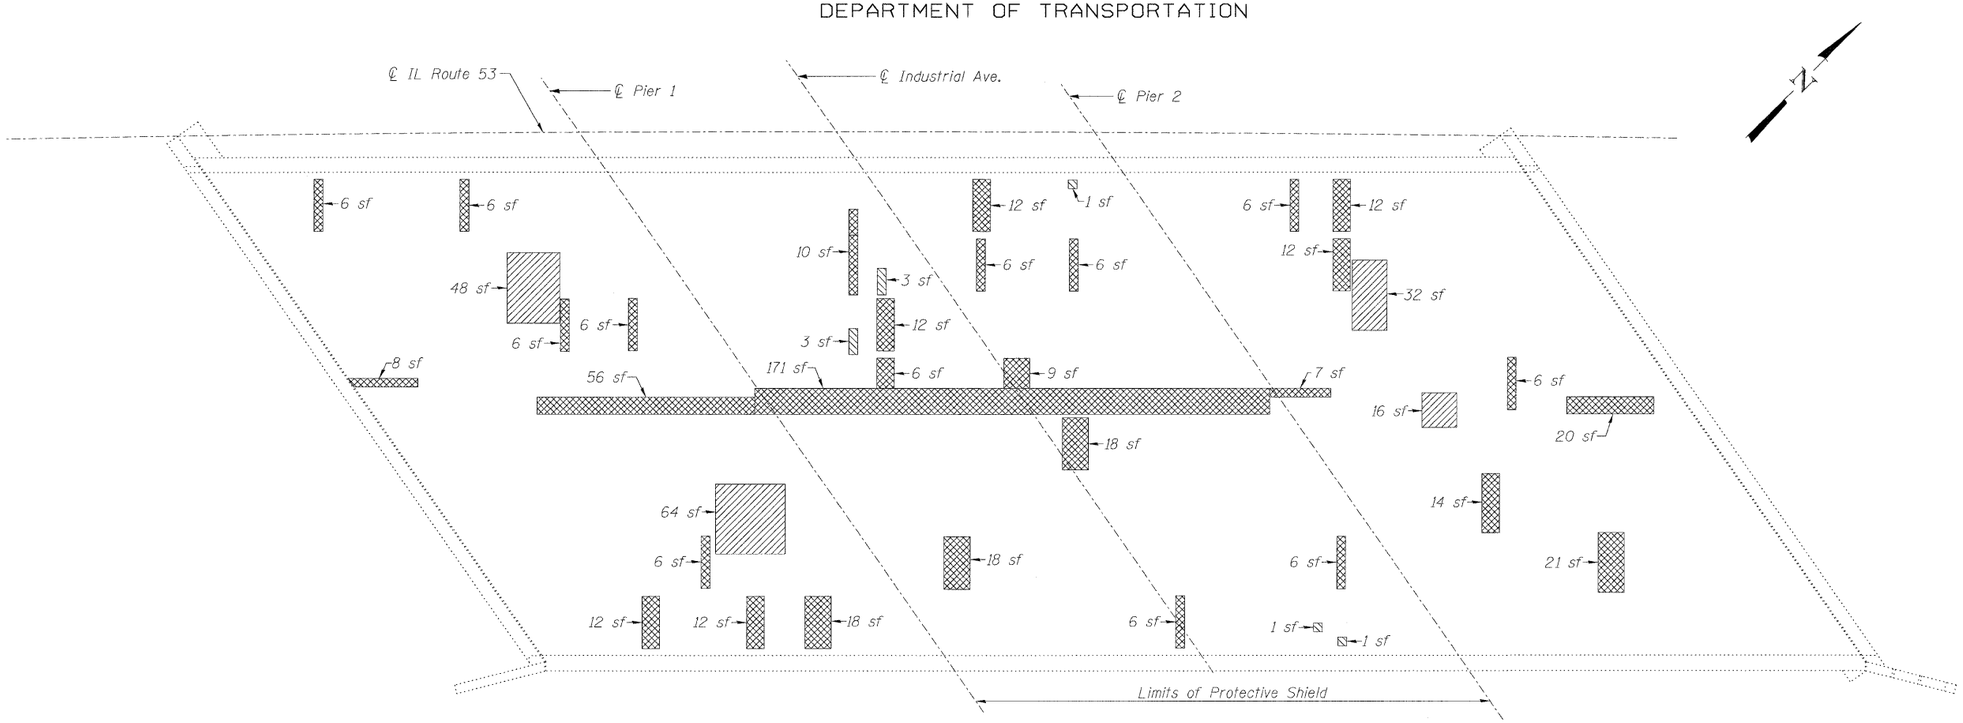

PLAN

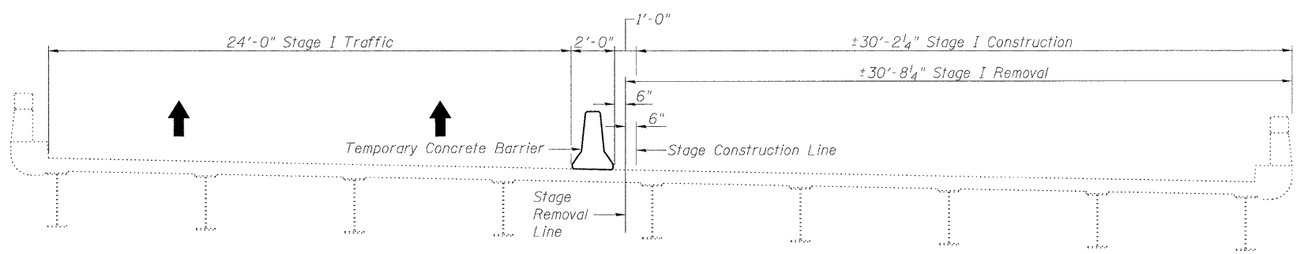

STAGE I CONSTRUCTION
(Looking North)

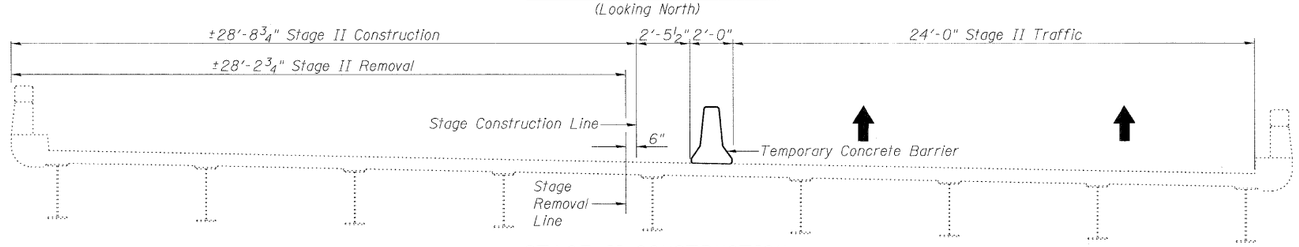

STAGE II CONSTRUCTION
(Looking North)

BILL OF MATERIAL

Item	Unit	Total
Protective Shield	Sq. Yd.	359
Deck Slab Repair (Full Depth, Type I)	Sq. Yd.	1.2
Deck Slab Repair (Full Depth, Type II)	Sq. Yd.	65.7
Deck Slab Repair (Partial)	Sq. Yd.	20.4

Repair of the existing deck slab shall include but may not be limited to the areas shown. The actual areas to be repaired will be determined by the Engineer at the time of construction.

LEGEND

- Deck Slab Repair (Full Depth, Type I)
- Deck Slab Repair (Full Depth, Type II)
- Deck Slab Repair (Partial)
- sf Square Feet

DECK REPAIR AND STAGE CONSTRUCTION DETAILS STRUCTURE NO. 016-0375

LIN ENGINEERING, LTD.
Consulting Engineers
Chatham, Illinois

Designed By: KHH | Checked By: MTH | Drawn By: KHH
Date: 12/2009 | File: 016-0375.dgn

SHEET NO. 2
8 SHEETS

F.A.I. RTE.	SECTION	COUNTY	TOTAL SHEETS	SHEET NO.
290	(531-3.1,0305-302K)RS-5	COOK	314	209
		CONTRACT NO. 60138		
FED. ROAD DIST. NO. _	ILLINOIS	FED. AID PROJECT		