PLAN

DATE	BY	
		SURVEYED
		PLOTTED
		ALIGNMENT CHECKED
		CADD FILE NAME
		NOTE BOOK
		NO.

PROFILE

DATE	BY	
		SURVEYED
		PLOTTED
		GRADES CHECKED
		ELEV. NOTED
		UTILITIES NOTATNS CHKD
		NOTE BOOK
		NO.

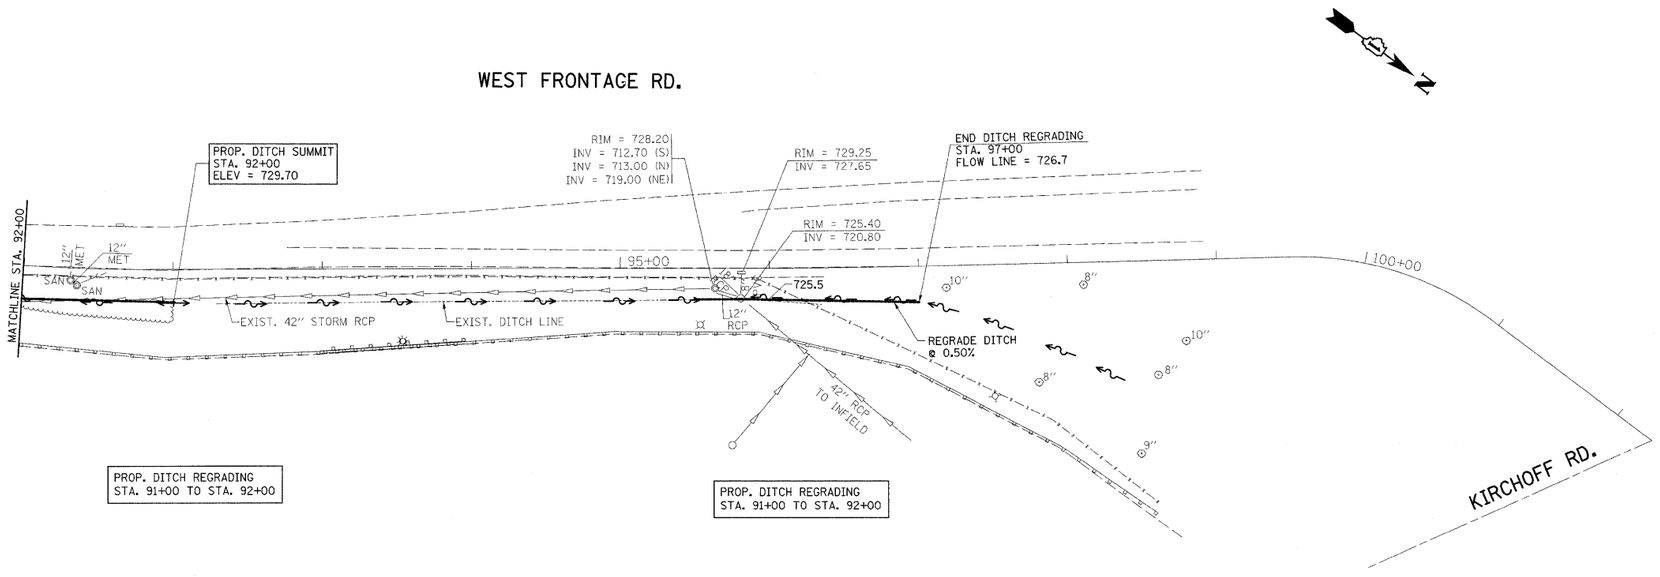

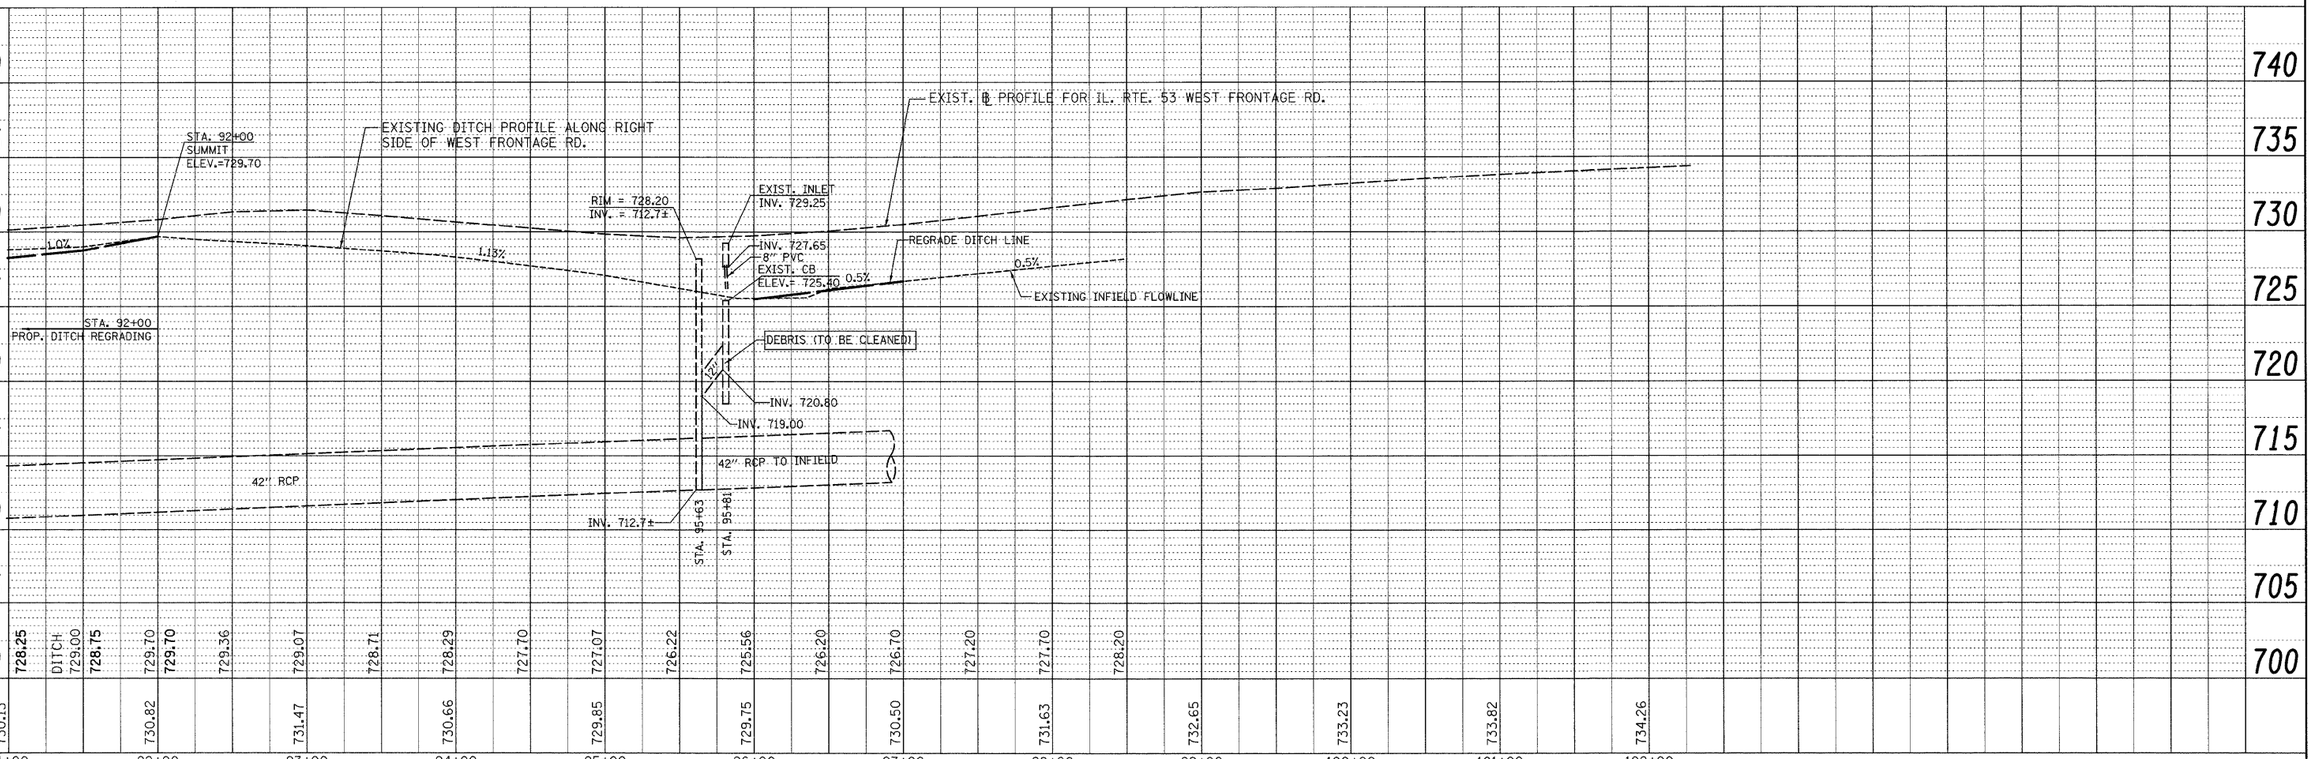

FILE NAME = c:\pw_work\pwidot\bauerdl\d0144608\PI99109-IL53-sht-drain.dgn	USER NAME = bauerdl	DESIGNED -	REVISED -
		DRAWN -	REVISED -
	PLOT SCALE = 50.0000 ' / IN.	CHECKED -	REVISED -
	PLOT DATE = 2/9/2010	DATE -	REVISED -

STATE OF ILLINOIS
DEPARTMENT OF TRANSPORTATION

DRAINAGE PLAN
IL. RTE. 53 WEST FRONTAGE RD.

SCALE: 1"=50' | SHEET NO. OF SHEETS | STA. TO STA.

F.A.I. RTE.	SECTION	COUNTY	TOTAL SHEETS	SHEET NO.
290	(531-3.1, 0305-302K) RS-5	COOK	314	269
		CONTRACT NO. 60138		
	ILLINOIS FED. AID PROJECT			