CONTRACT NO. 60I38

F.A. RTE.	SECTION	COUNTY	TOTAL SHEETS	SHEET NO.
53		COOK	314	281
STA. 216+50		TO STA. 224+50		
FED. ROAD DIST. NO.	ILLINOIS	FED. AID PROJECT		

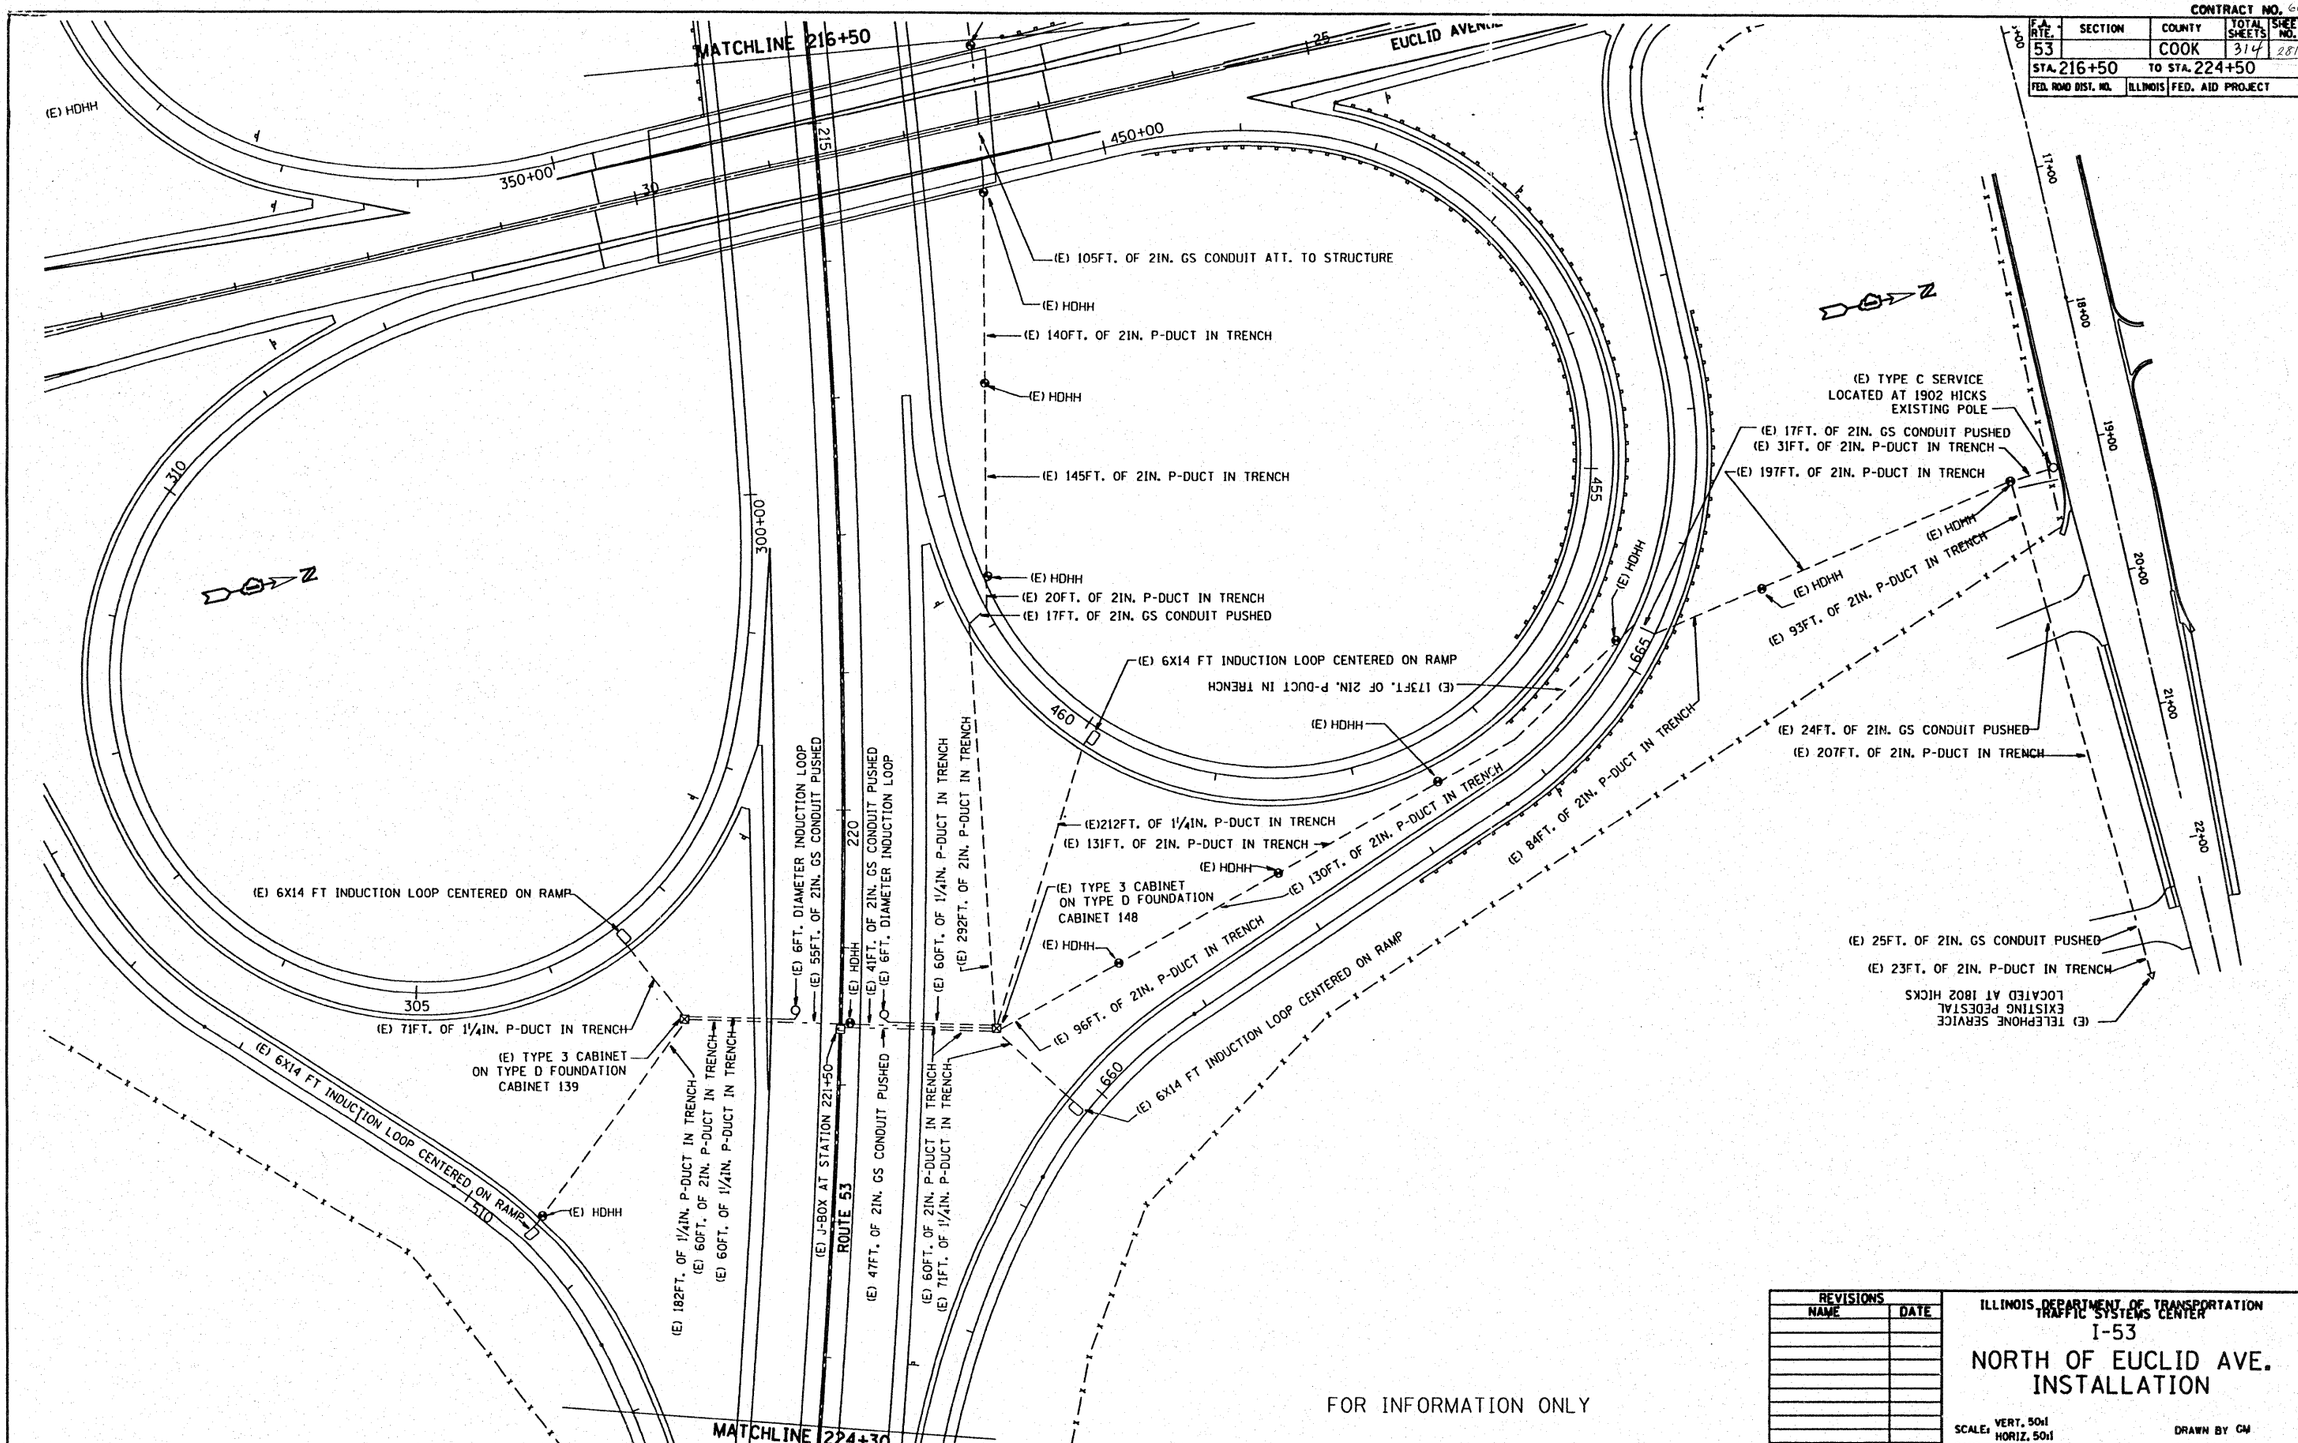

FOR INFORMATION ONLY

REVISIONS	
NAME	DATE

ILLINOIS DEPARTMENT OF TRANSPORTATION
TRAFFIC SYSTEMS CENTER

I-53

NORTH OF EUCLID AVE. INSTALLATION

SCALE: VERT. 50:1 HORIZ. 50:1
DATE 12/21/90
DRAWN BY GM
CHECKED BY

TRAFFIC SYSTEMS CENTER

VI-NEUC