CONTRACT NO. 60138

F.A. RTE.	SECTION	COUNTY	TOTAL SHEETS	SHEET NO.
53		COOK	314	282
STA. 318+00		TO STA. 328+00		
FED. ROAD DIST. NO.	ILLINOIS	FED. AID PROJECT		

WIRING DIAGRAM

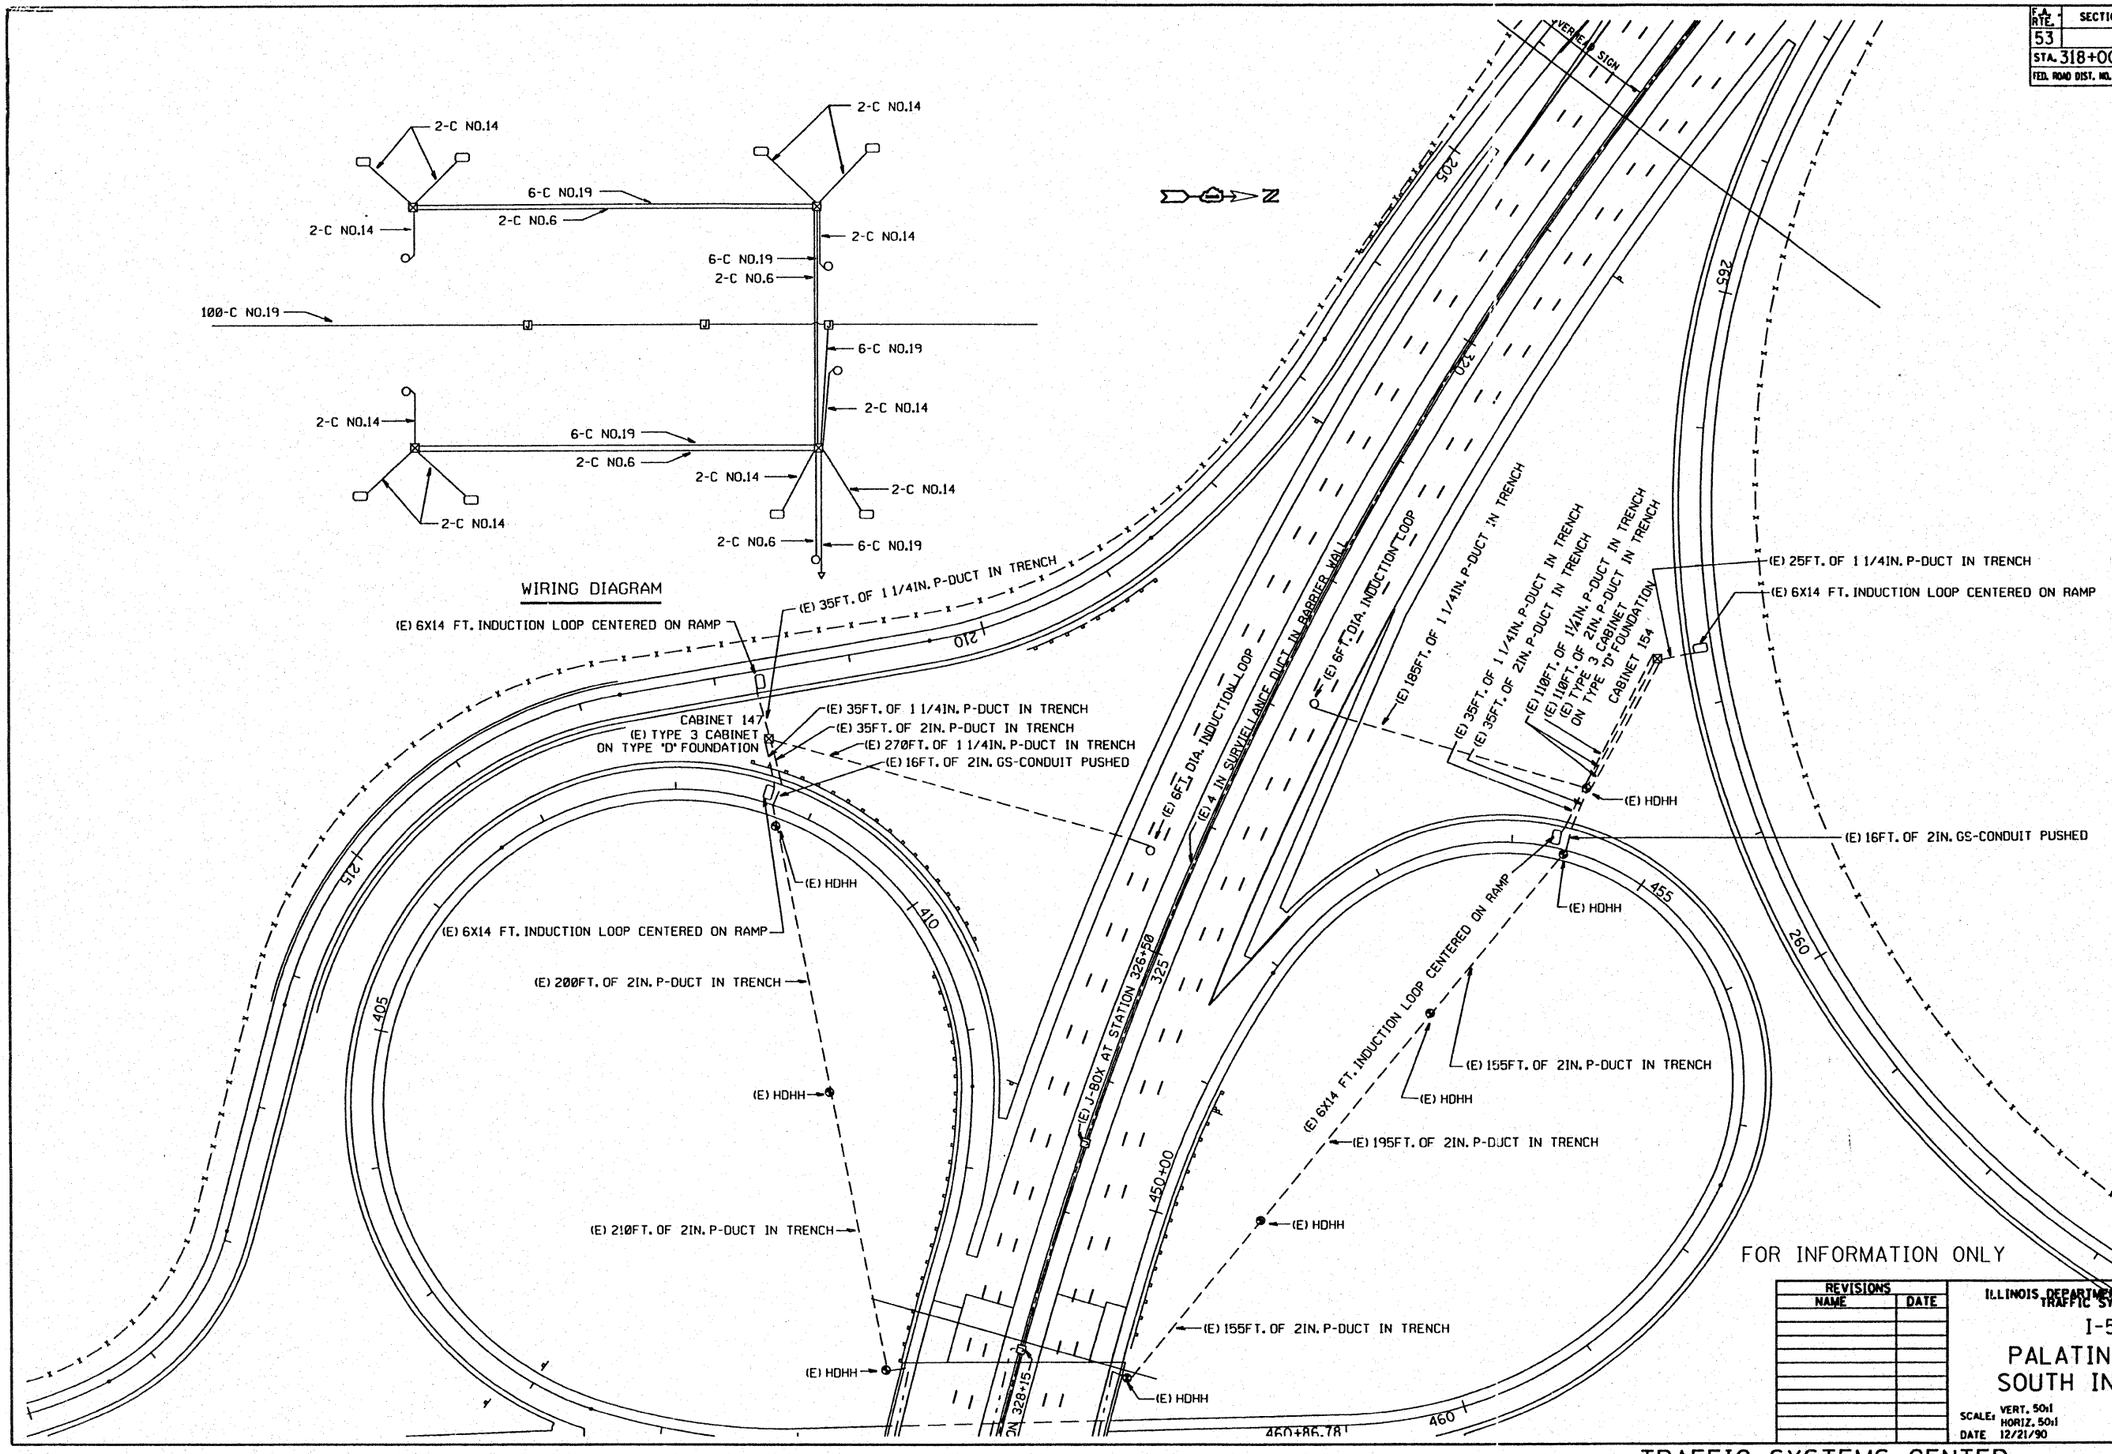

FOR INFORMATION ONLY

REVISIONS NAME	DATE

ILLINOIS DEPARTMENT OF TRANSPORTATION
TRAFFIC SYSTEMS CENTER

I-53

PALATINE ROAD SOUTH INSTALLATION

SCALE: VERT. 50:1 HORIZ. 50:1
DATE 12/21/90
DRAWN BY GM
CHECKED BY

TRAFFIC SYSTEMS CENTER

PLOT DATE=90.12.20/2089
FILE NAME = C:\MVP\pals\TSC\COOK\D476MP.DGN
PLOT SCALE = 0.180.882 ' / IN.
REFERENCE = VHDF6

VI-PAL 1