CONTRACT NO. 60138

F.A. RTE.	SECTION	COUNTY	TOTAL SHEETS	SHEET NO.
53		COOK	314	286
STA. 240+00		TO STA. 255+00		
FED. ROAD DIST. NO.	ILLINOIS	FED. AID PROJECT		

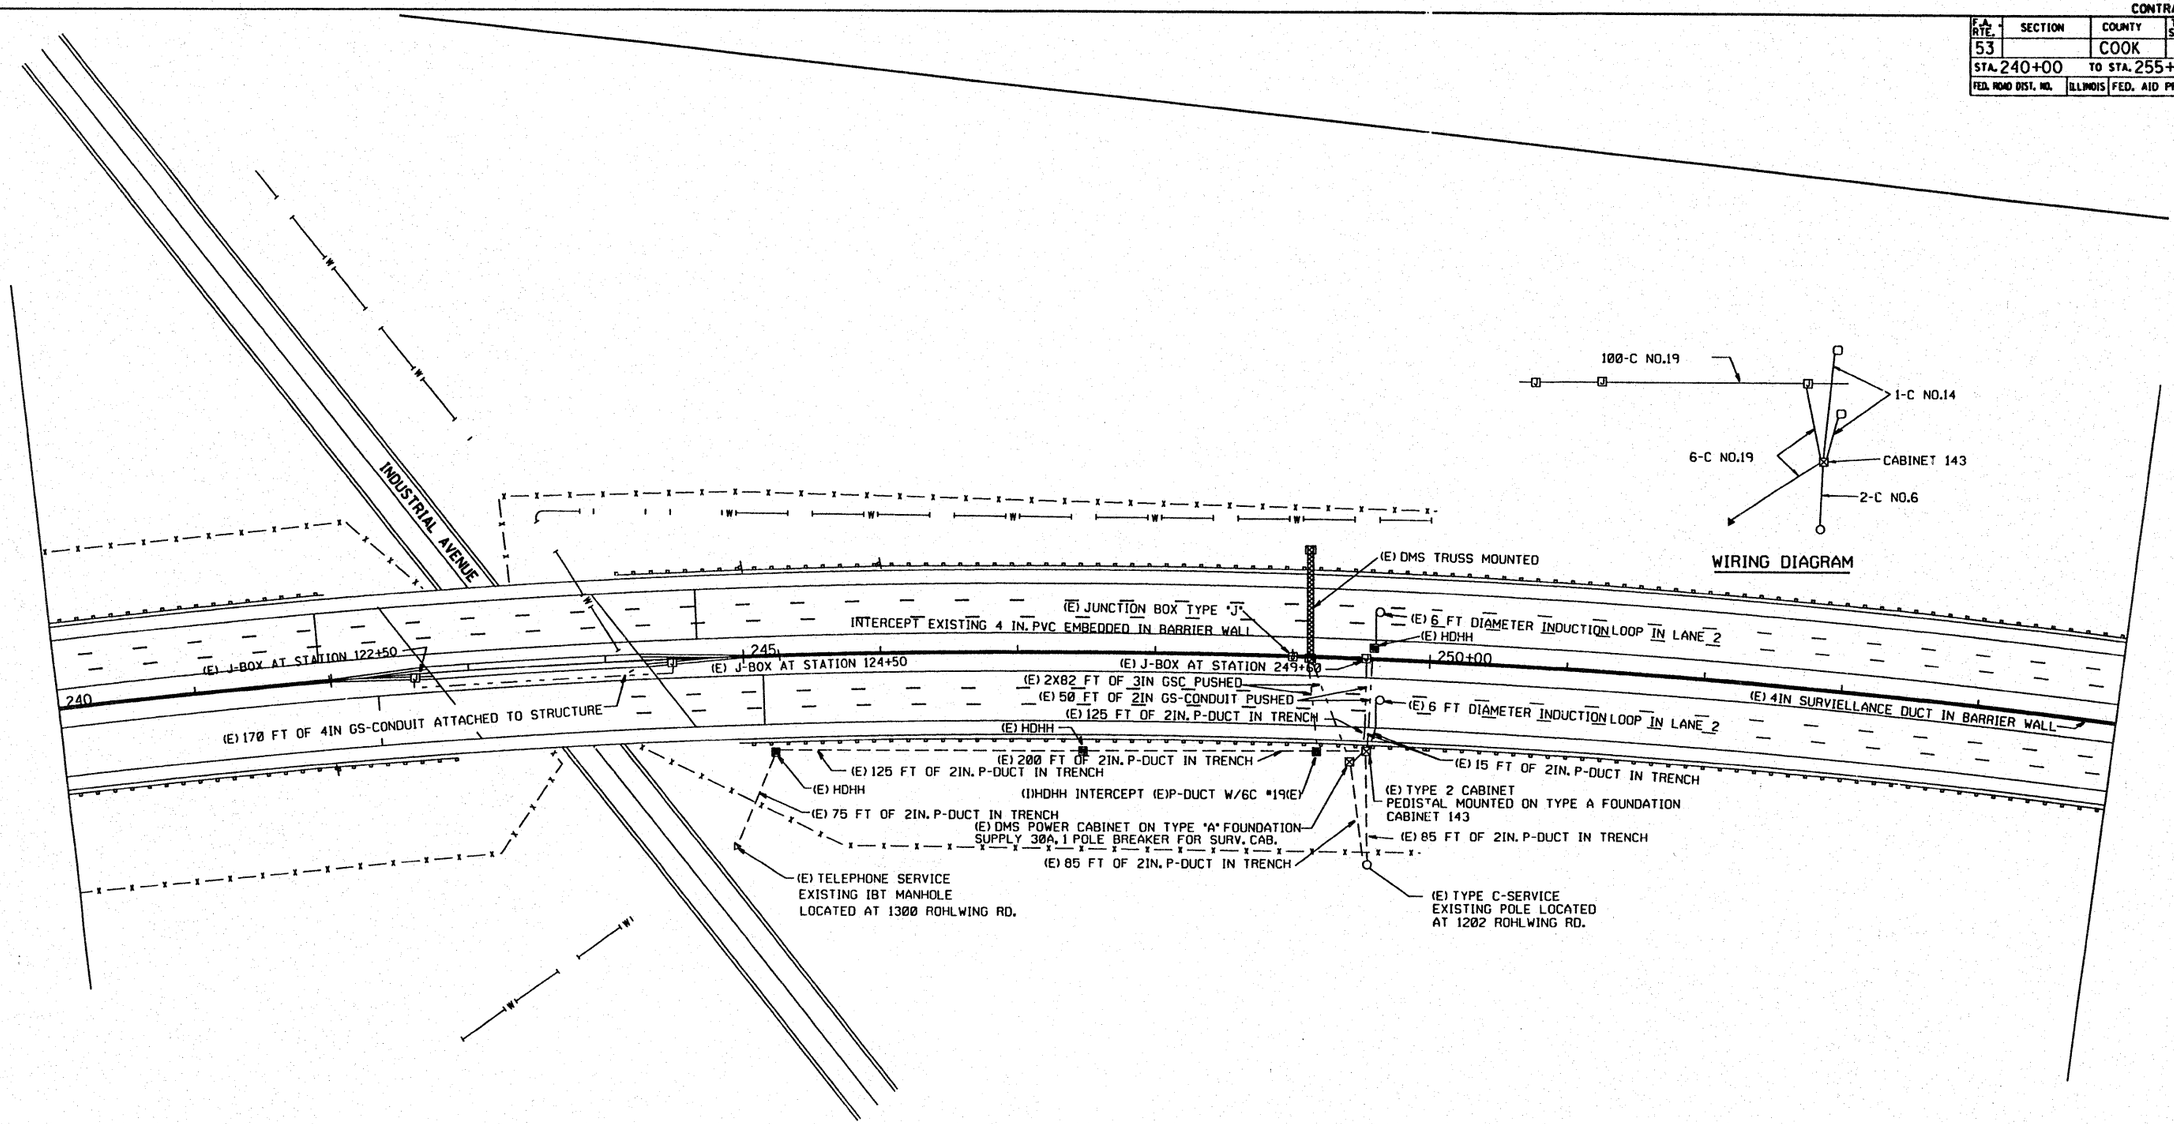

WIRING DIAGRAM

FOR INFORMATION ONLY

REVISIONS	
NAME	DATE

ILLINOIS DEPARTMENT OF TRANSPORTATION
TRAFFIC SYSTEMS CENTER
I-53

INDUSTRIAL AVE. INSTALLATION

SCALE: VERT. 50:1
HORIZ. 50:1
DATE 12/21/90
DRAWN BY DS
CHECKED BY

TRAFFIC SYSTEMS CENTER

PLOT DATE=91/1/2 (WED)
FILE NAME = c:\dgn\ts\TSC\DGN\DA7869P.DGN
PLOT SCALE = 1.0000 '/ IN.
REFERENCE = WHEF6

VI-IND