CONTRACT NO. 60138

F.A. RTE.	SECTION	COUNTY	TOTAL SHEETS	SHEET NO.
53		COOK	314	287
STA. 150+00		TO STA. 165+00		
FED. ROAD DIST. NO.	ILLINOIS	FED. AID PROJECT		

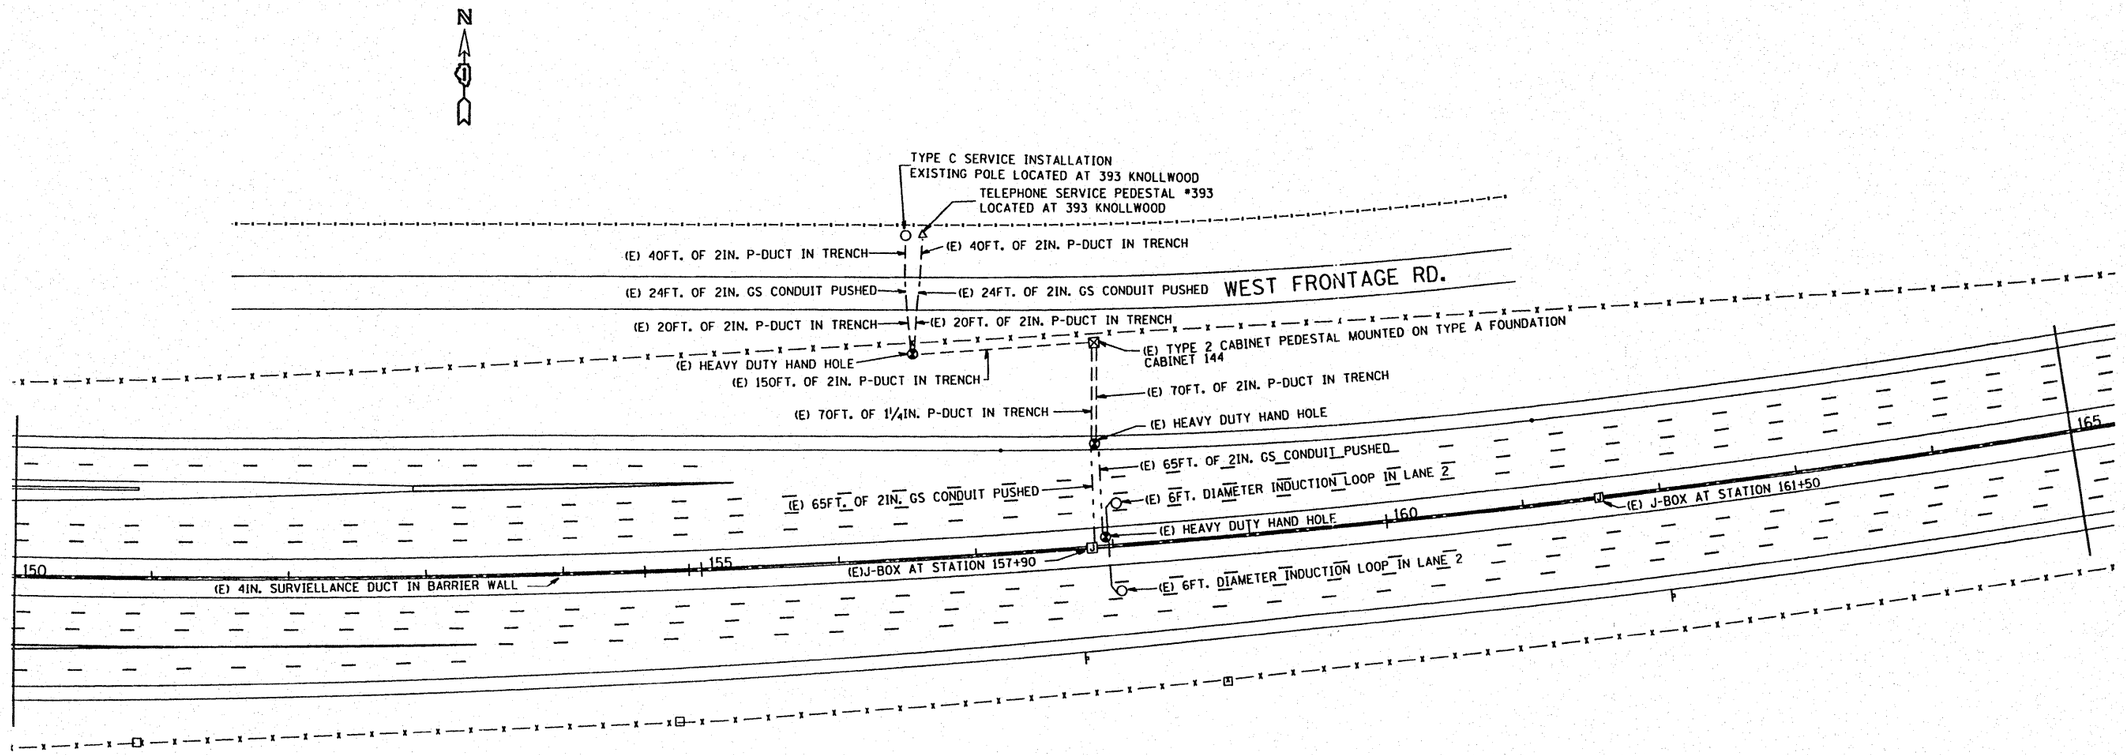

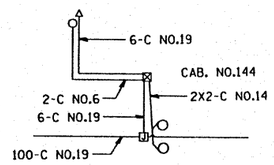

WIRING DIAGRAM

FOR INFORMATION ONLY

REVISIONS NAME	DATE

ILLINOIS DEPARTMENT OF TRANSPORTATION
TRAFFIC SYSTEMS CENTER

I-53

½ MILE NORTH OF ALGONQUIN ROAD INSTALLATION

SCALE: VERT. 50:1 HORIZ. 50:1
DATE 12/21/90
DRAWN BY DS
CHECKED BY

TRAFFIC SYSTEMS CENTER

PLOT DATE=91/03/08 09:08:09
FILE NAME = C:\PW\projects\TSC\DGN\I53PHP1.DGN
PLOT SCALE=1.000000 '/ IN.
REFERENCE = REF

V1=NOALG