CONTRACT NO. 60I38

F.A. RTE.	SECTION	COUNTY	TOTAL SHEETS	SHEET NO.
53		COOK	314	288
STA. XXX+XX		TO STA. 120+00		
FED. ROAD DIST. NO.	ILLINOIS	FED. AID PROJECT		

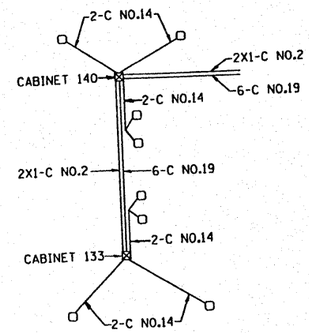

WIRING DIAGRAM

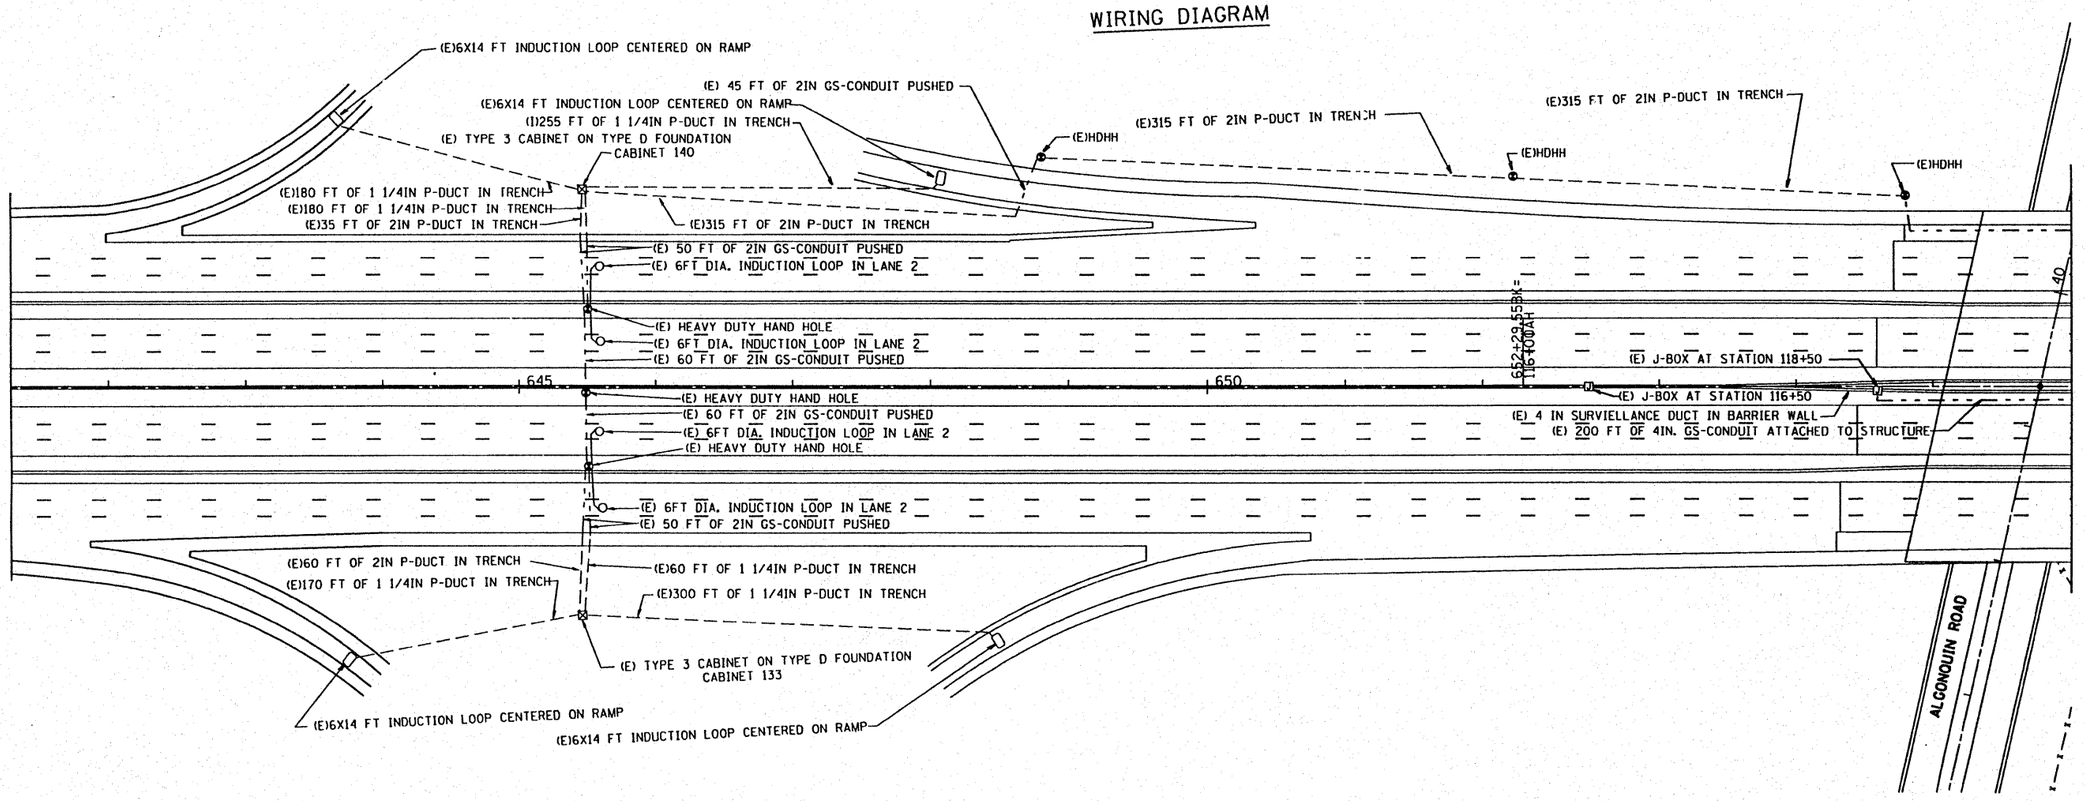

FOR INFORMATION ONLY

REVISIONS	
NAME	DATE

ILLINOIS DEPARTMENT OF TRANSPORTATION
TRAFFIC SYSTEMS CENTER

I-53
NORTH OF
NORTHWEST TOLLWAY
INSTALLATION

SCALE: VERT. 50:1
HORIZ. 50:1
DATE 12/21/90

DRAWN BY DS
CHECKED BY

TRAFFIC SYSTEMS CENTER

VI-TOLL