CONTRACT NO. 60138

F.A. RTE.	SECTION	COUNTY	TOTAL SHEETS	SHEET NO.
53		COOK	314	289
STA. 120+00		TO STA. 135+00		
FED. ROAD DIST. NO.	ILLINOIS	FED. AID PROJECT		

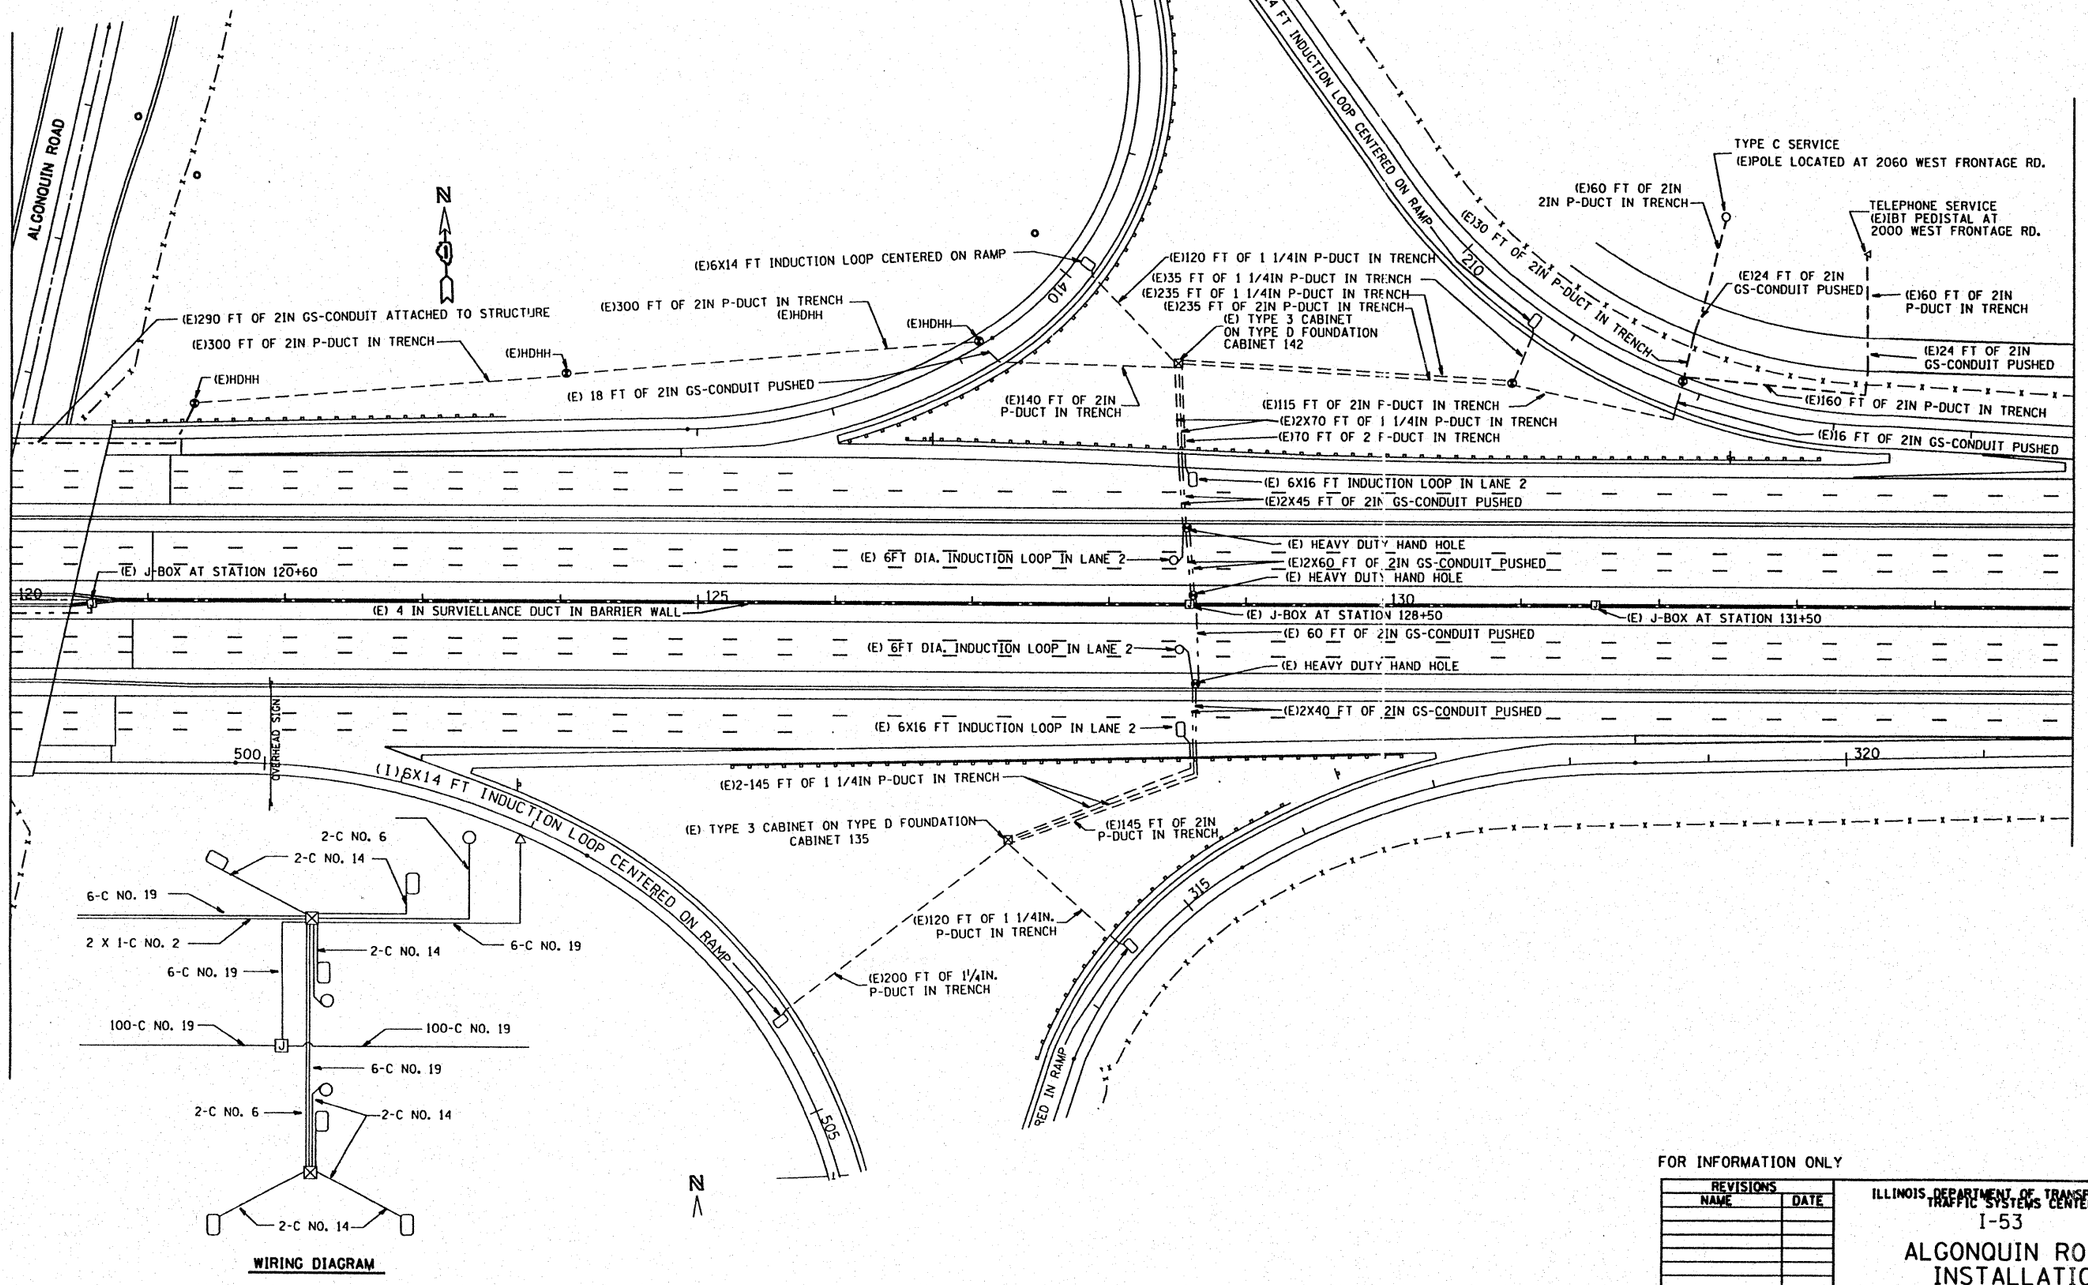

WIRING DIAGRAM

FOR INFORMATION ONLY

REVISIONS	
NAME	DATE

ILLINOIS DEPARTMENT OF TRANSPORTATION
TRAFFIC SYSTEMS CENTER

I-53

ALGONQUIN ROAD INSTALLATION

SCALE: VERT. 50:1 HORIZ. 50:1
DATE 12/21/90
DRAWN BY DS
CHECKED BY

TRAFFIC SYSTEMS CENTER

V1-ALG