CONTRACT NO. 60138

F.A. RTE.	SECTION	COUNTY	TOTAL SHEETS	SHEET NO.
53		COOK	314	290
STA. 180+00		TO STA. 195+00		
FED. ROAD DIST. NO.	ILLINOIS	FED. AID PROJECT		

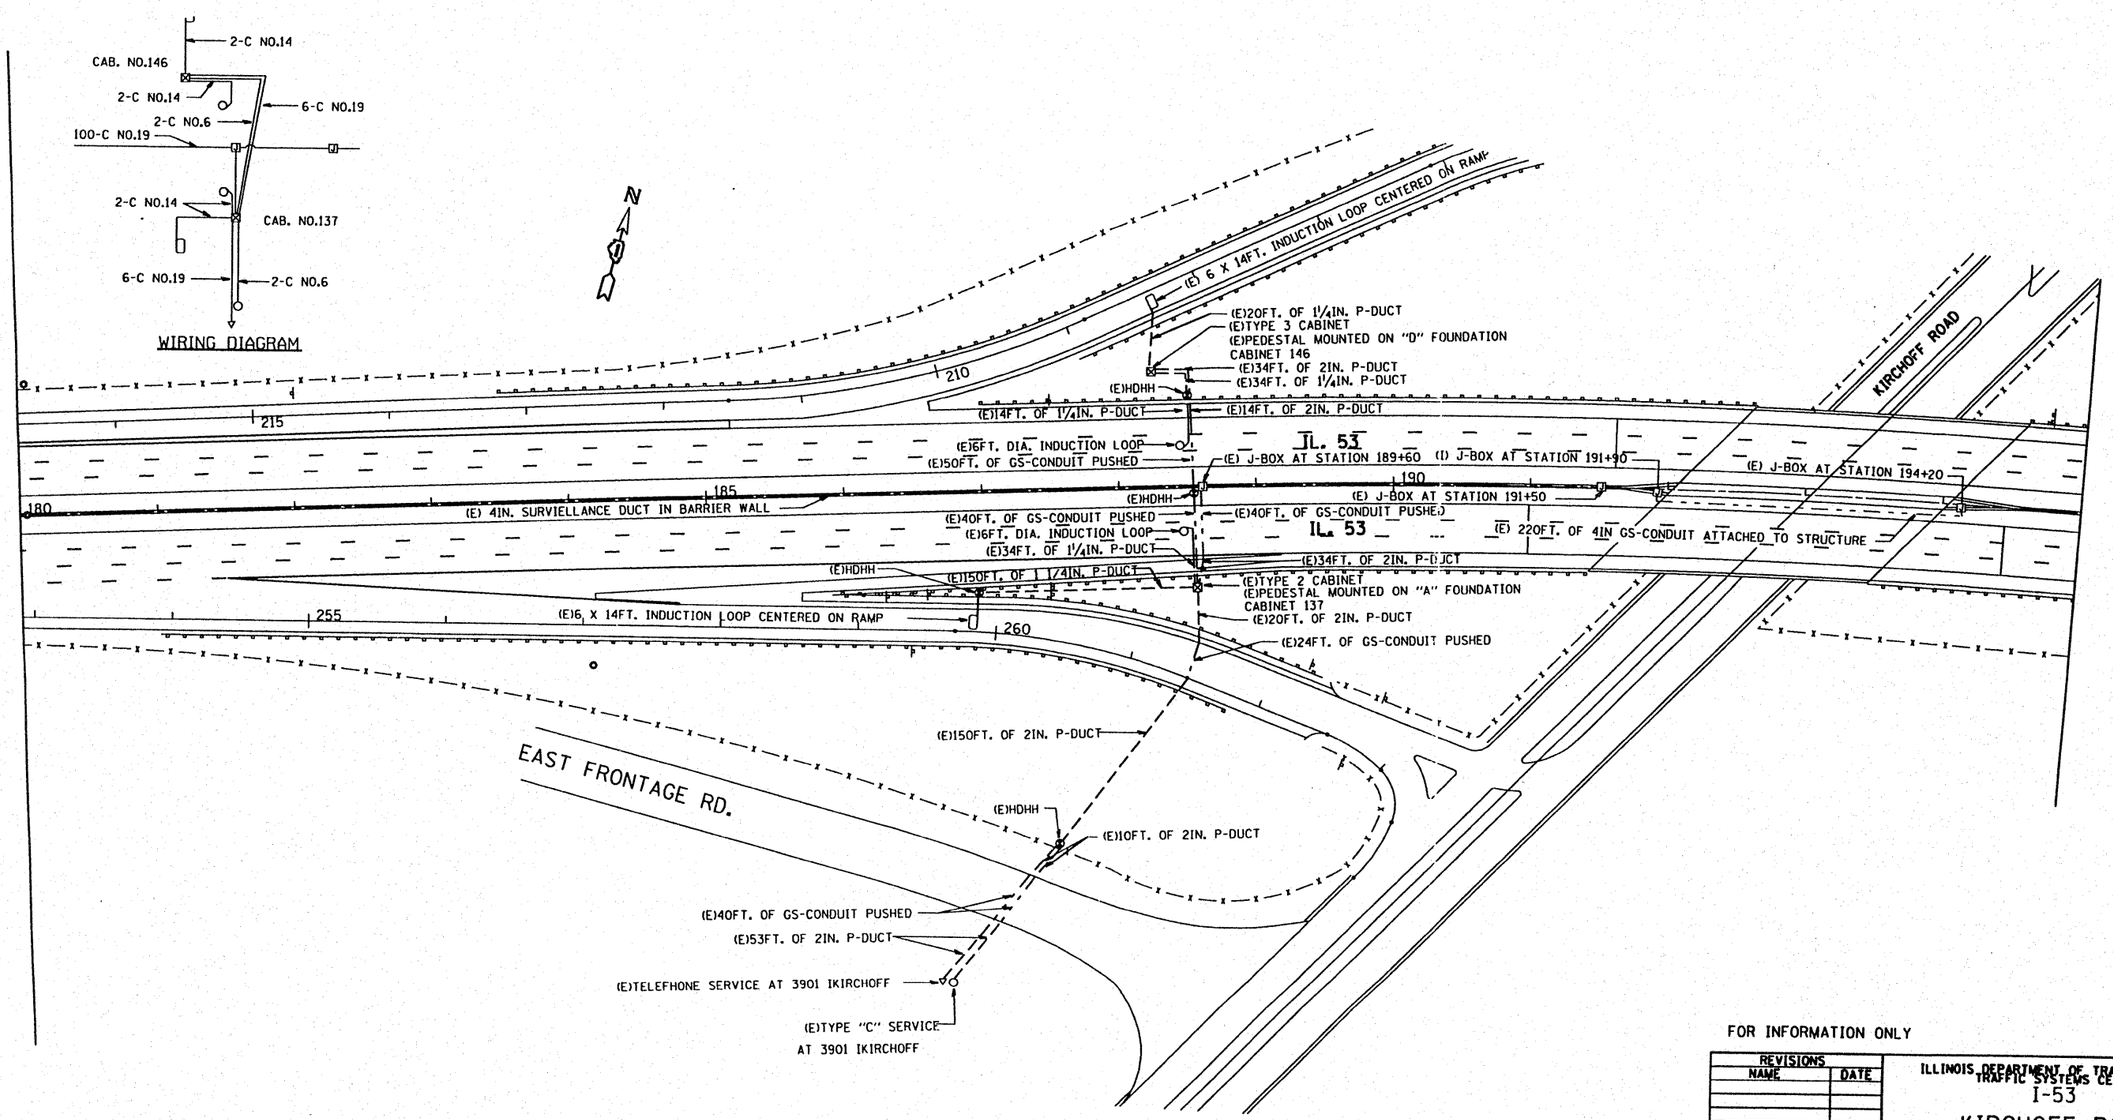

FOR INFORMATION ONLY

REVISIONS	
NAME	DATE

ILLINOIS DEPARTMENT OF TRANSPORTATION
TRAFFIC SYSTEMS CENTER

I-53

KIRCHOFF ROAD INSTALLATION

SCALE: VERT. 50:1
HORIZ. 50:1

DATE 12/21/90

DRAWN BY DS

CHECKED BY

TRAFFIC SYSTEMS CENTER

VI-KIRCH