PORTLAND CEMENT CONCRETE SURFACE REMOVAL, VAR. DEPTH (SEE NOTE 1)
RESURFACE WITH:
POLYMERIZED LEVELING BINDER (MACHINE METHOD), IL-4.75, N50 -3/4"
POLYMERIZED HMA SURFACE COURSE, MIX F, N90 (IL-9.5MM) -1 3/4"

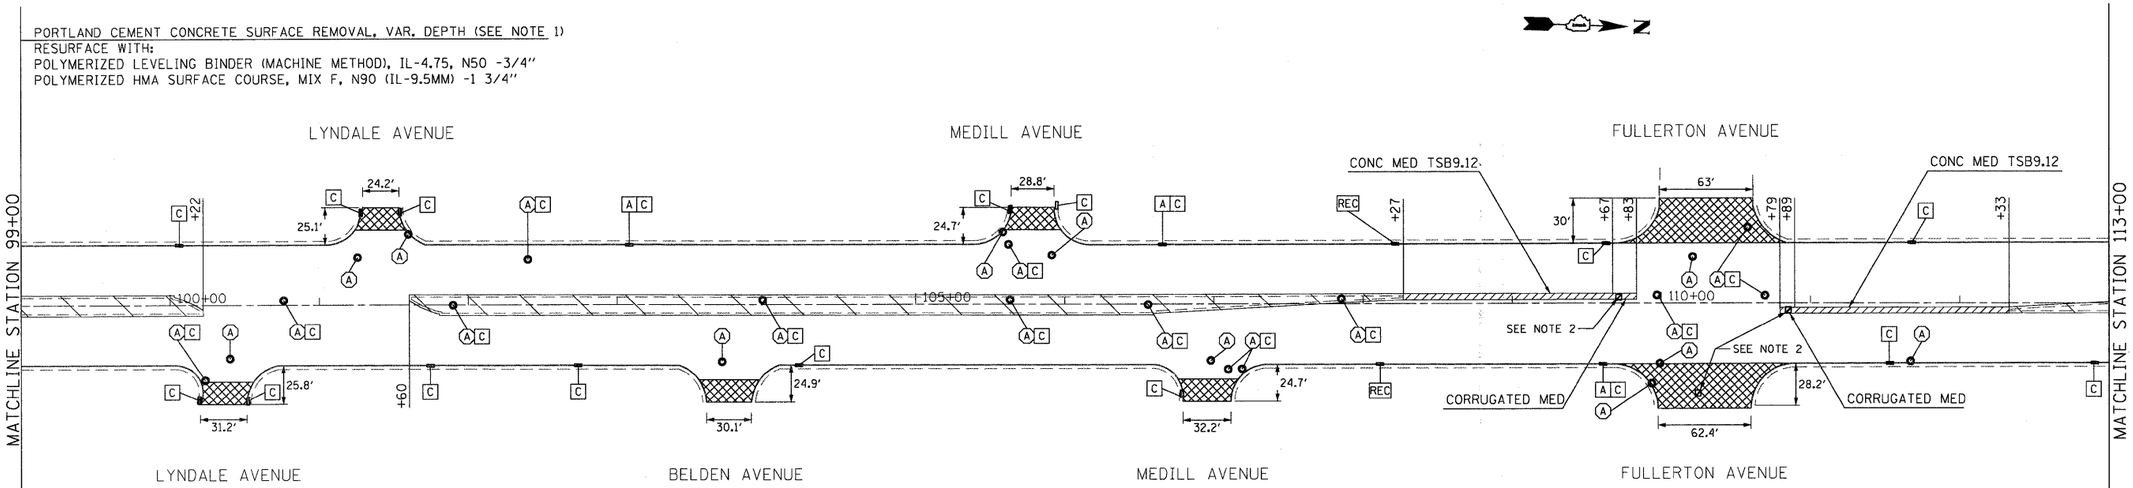

ROADWAY LEGEND

- PROPOSED HMA SURFACE REMOVAL BUTT JOINT SEE BUTT JOINTS AND HMA TAPER DETAILS (BD32)
- PROPOSED PCC SURFACE REMOVAL BUTT JOINT SEE BUTT JOINTS AND HMA TAPER DETAILS (BD32)
- MEDIAN REMOVAL
- MEDIAN REMOVAL (PARTIAL DEPTH)

DRAINAGE LEGEND

- A FRAMES AND GRATES TO BE ADJUSTED
- C STRUCTURE TO BE CLEANED
- A FRAME AND LID TO BE ADJUSTED
- REC STRUCTURE TO BE RECONSTRUCTED
- T TELEPHONE-TO BE ADJUSTED BY OTHERS
- CE COM ED-TO BE ADJUSTED BY OTHERS

NOTES

1. REFER TO TYPICAL SECTIONS FOR LOCATIONS AND DISTRICT ONE (BD33) (HMA TAPER AT EDGE OF PCC PAVEMENT).
2. REBUILD EXISTING HANDHOLE TO HEAVY DUTY HANDHOLE.
3. REBUILD EXISTING HANDHOLE.

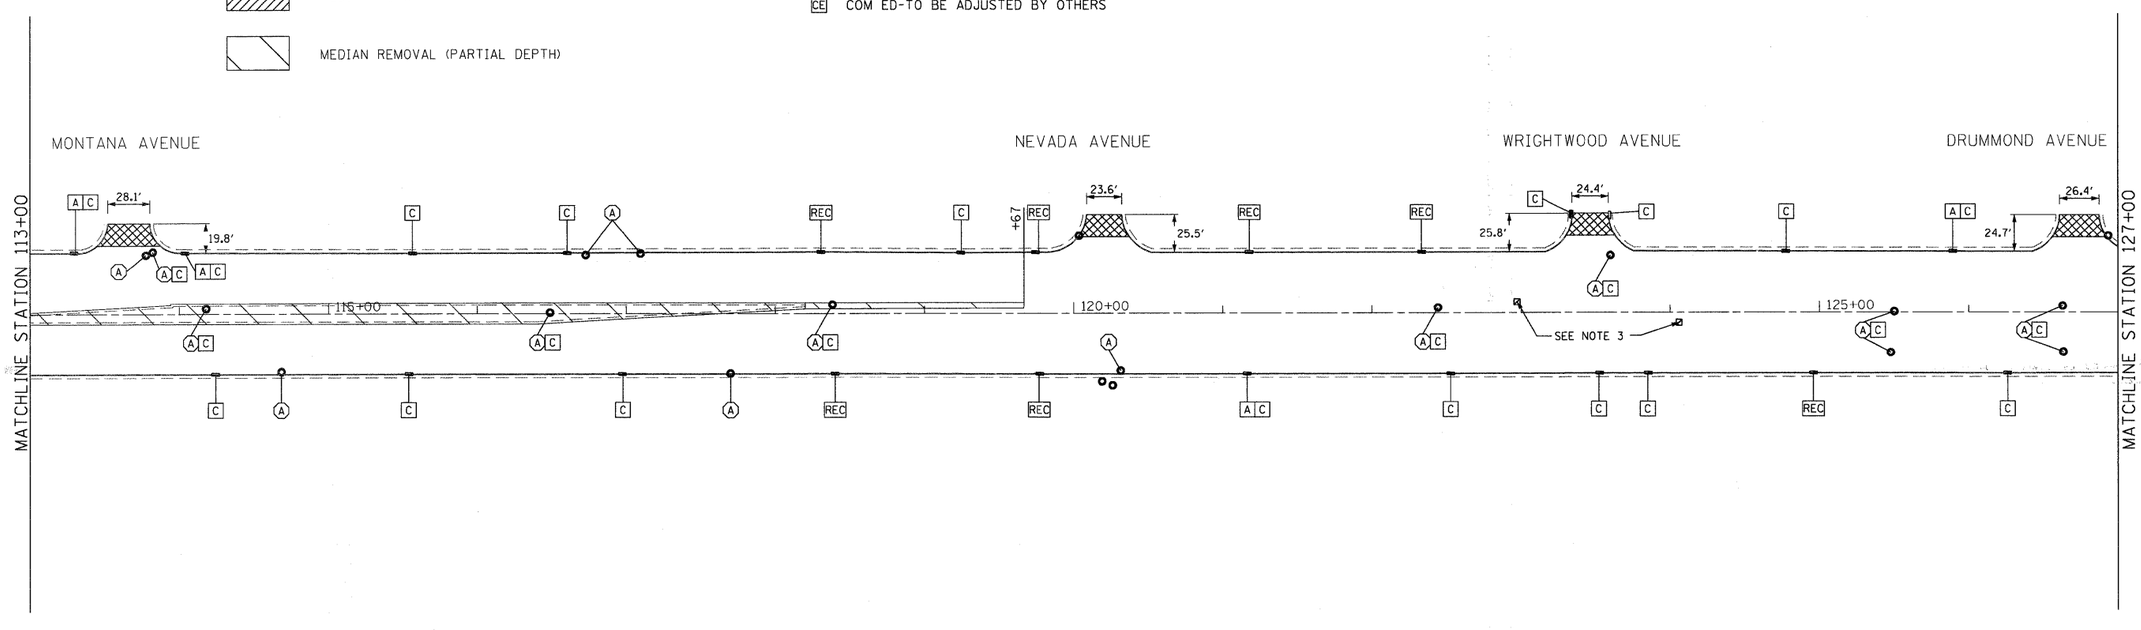

PLN-04

200 22ND Street, Suite 216, Lombard, IL 60148
630.705.0110 voice, 630.839.2566 fax
WWW.MPS-IL.COM
MILLENNIA PROFESSIONAL SERVICES

DESIGNED	CJD	REVISED	-
DRAWN	CJD	REVISED	-
CHECKED	TVN	REVISED	-
DATE	2/4/2010	REVISED	-

STATE OF ILLINOIS
DEPARTMENT OF TRANSPORTATION

US RTE 12/45
BERTEAU AVE TO US RTE 20

ROADWAY PLAN

SCALE: 1"=50' | SHEET NO. OF SHEETS | STA. 99+00 TO STA. 127+00

F.A.P. RTE.	SECTION	COUNTY	TOTAL SHEETS	SHEET NO.
330	(464Y & 465Y) RS-3	COOK	44	10

CONTRACT NO. 60166

FED. ROAD DIST. NO. 1 | ILLINOIS | FED. AID PROJECT

P:\2009\ME09006_VarVar Phil\CADD\WO1_US45\Shts\D160166-sht-drain-04.dgn

FILE NAME = P:\2009\ME09006_VarVar Phil\CADD\WO1_US45\Shts\D160166-sht-drain-04.dgn
PLOT SCALE = 50.0000 ' / IN.
USER NAME = Millennia Professional Services