STATE OF ILLINOIS
DEPARTMENT OF TRANSPORTATION




PARTIAL PLAN
(Spans 25 Thru 27)




PARTIAL PLAN
(Spans 28 Thru 29)

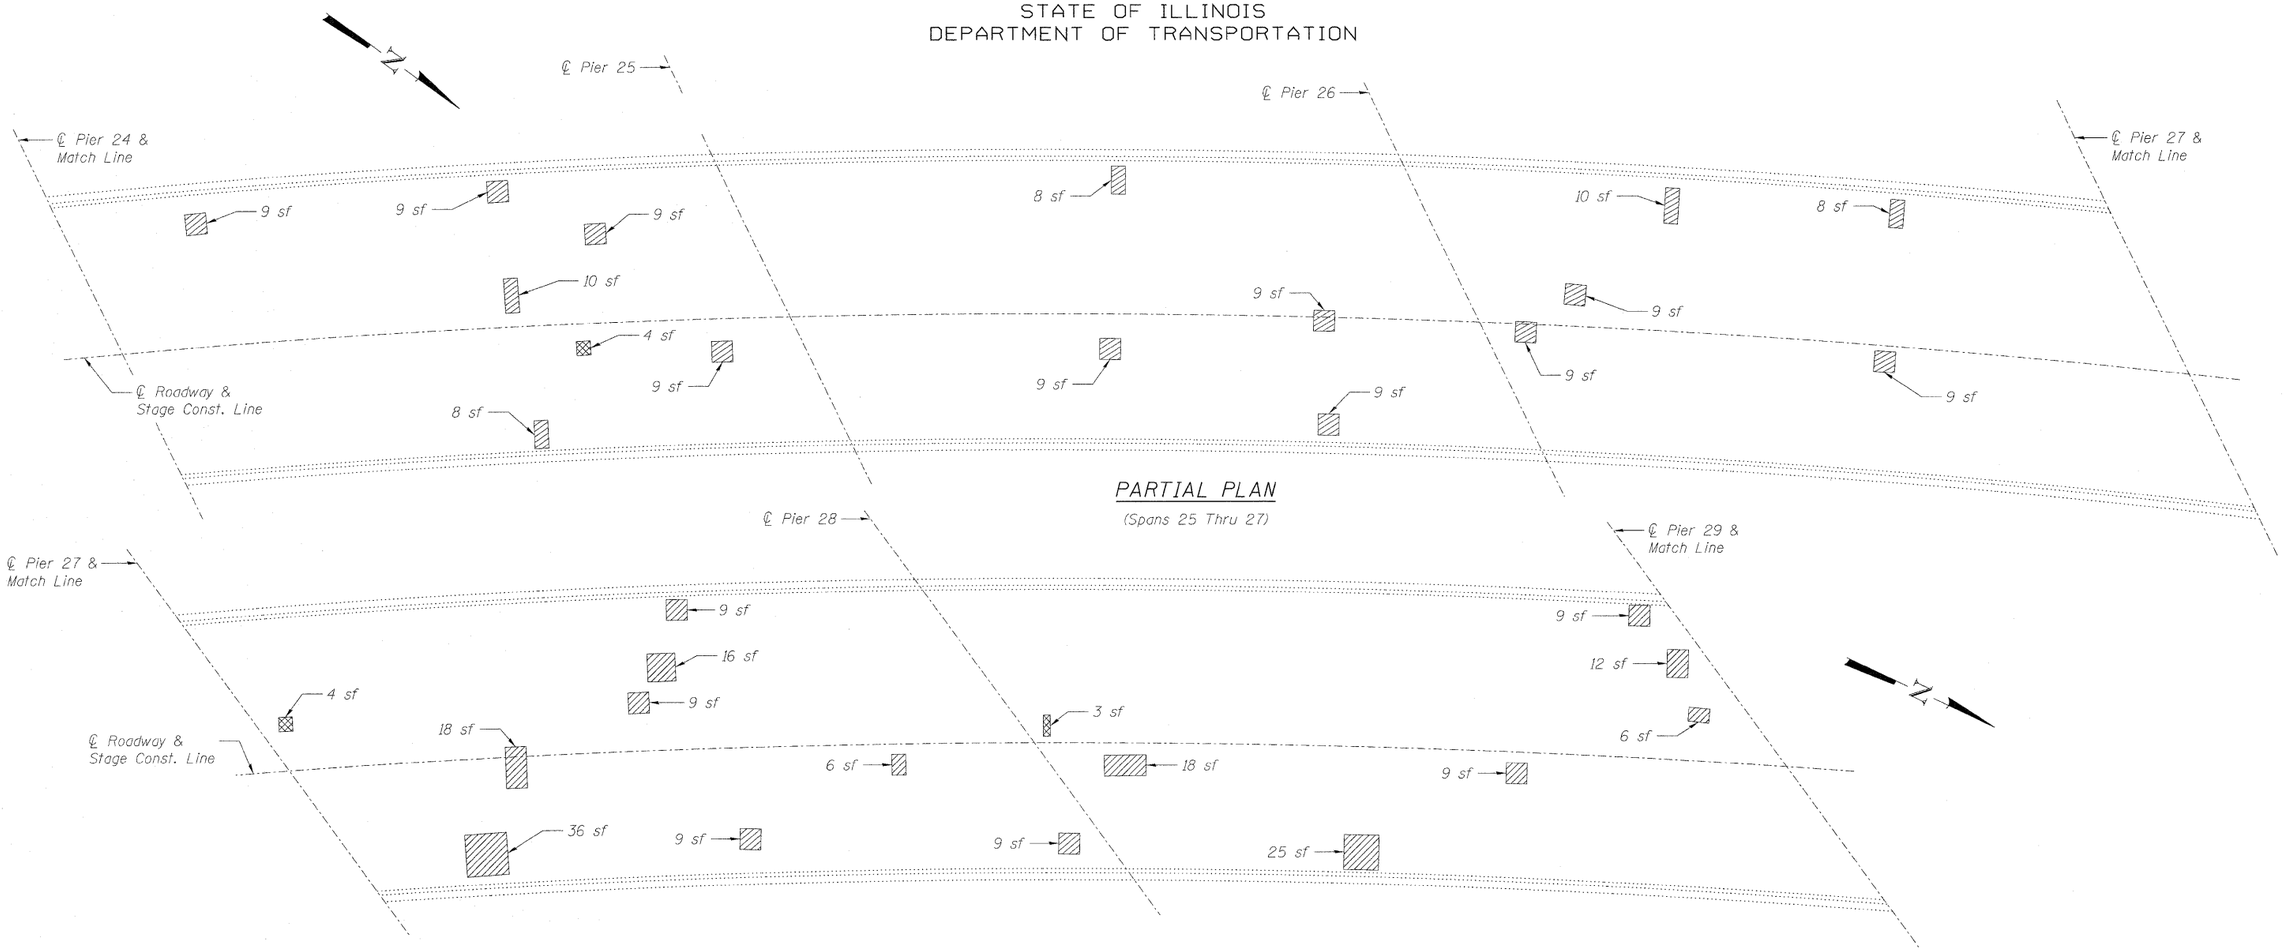


PARTIAL PLAN
Span 30

## BILL OF MATERIAL
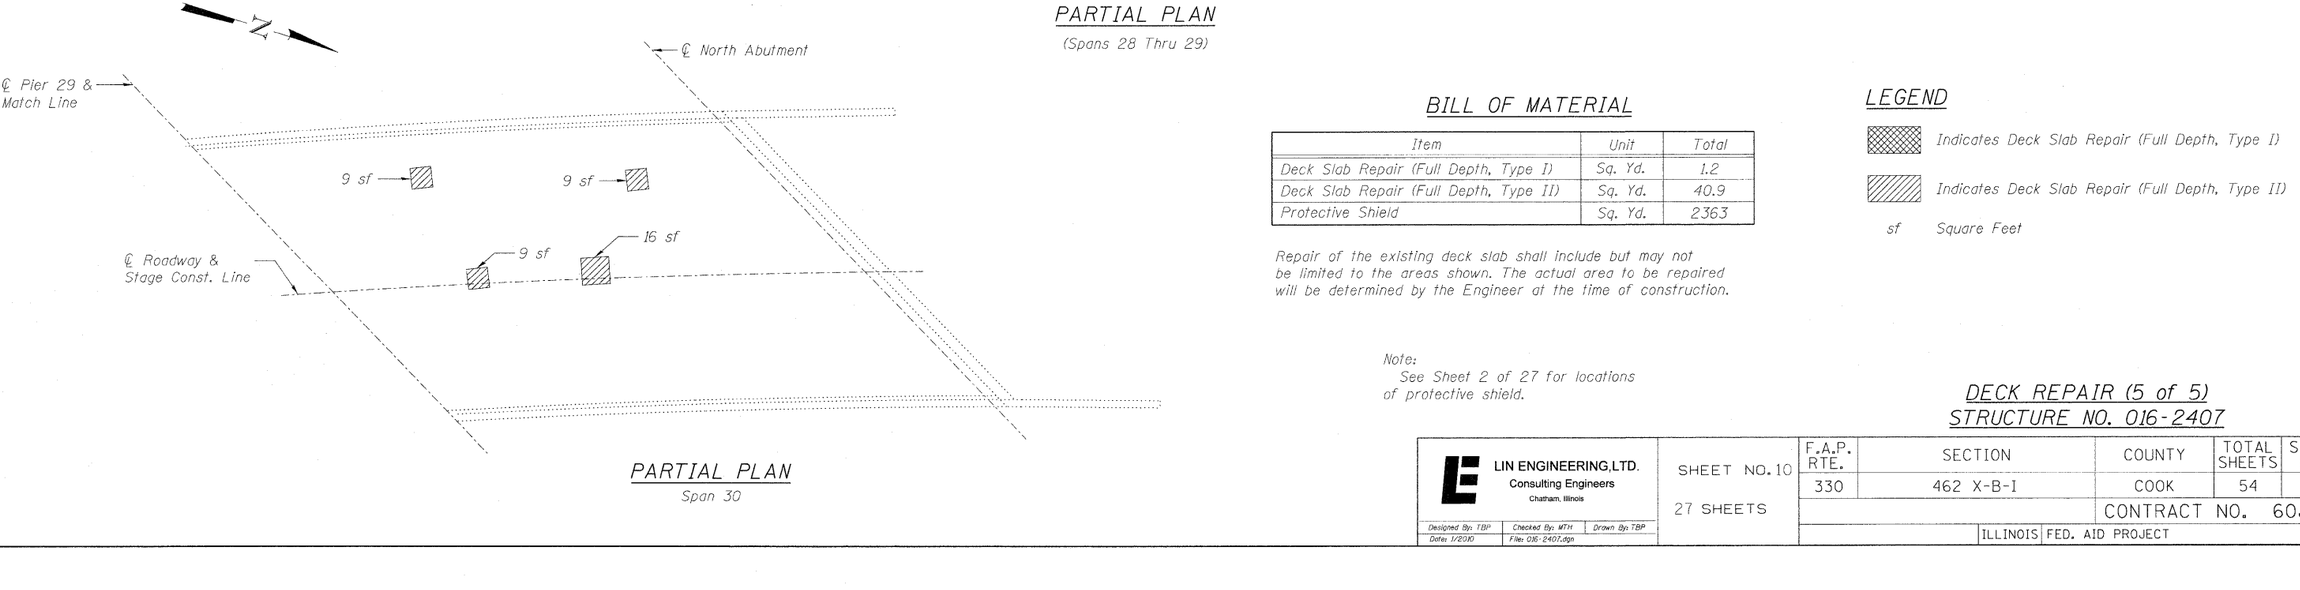
| Item | Unit | Total |
|---|---|---|
| Deck Slab Repair (Full Depth, Type I) | Sq. Yd. | 1.2 |
| Deck Slab Repair (Full Depth, Type II) | Sq. Yd. | 40.9 |
| Protective Shield | Sq. Yd. | 2363 |

Repair of the existing deck slab shall include but may not be limited to the areas shown. The actual area to be repaired will be determined by the Engineer at the time of construction.

Note:
See Sheet 2 of 27 for locations of protective shield.

## LEGEND

Indicates Deck Slab Repair (Full Depth, Type I)

Indicates Deck Slab Repair (Full Depth, Type II)

sf Square Feet

## DECK REPAIR (5 of 5)
## STRUCTURE NO. 016-2407

LIN ENGINEERING, LTD.
Consulting Engineers
Chatham, Illinois

Designed By: TBP | Checked By: MTH | Drawn By: TBP
Date: 1/2010 | File: 016-2407.dgn

SHEET NO. 10
27 SHEETS

| F.A.P. RTE. | SECTION | COUNTY | TOTAL SHEETS | SHEET NO. |
|---|---|---|---|---|
| 330 | 462 X-B-I | COOK | 54 | 30 |
| | | CONTRACT NO. 60J37 | | |
| | ILLINOIS FED. AID PROJECT | | | |