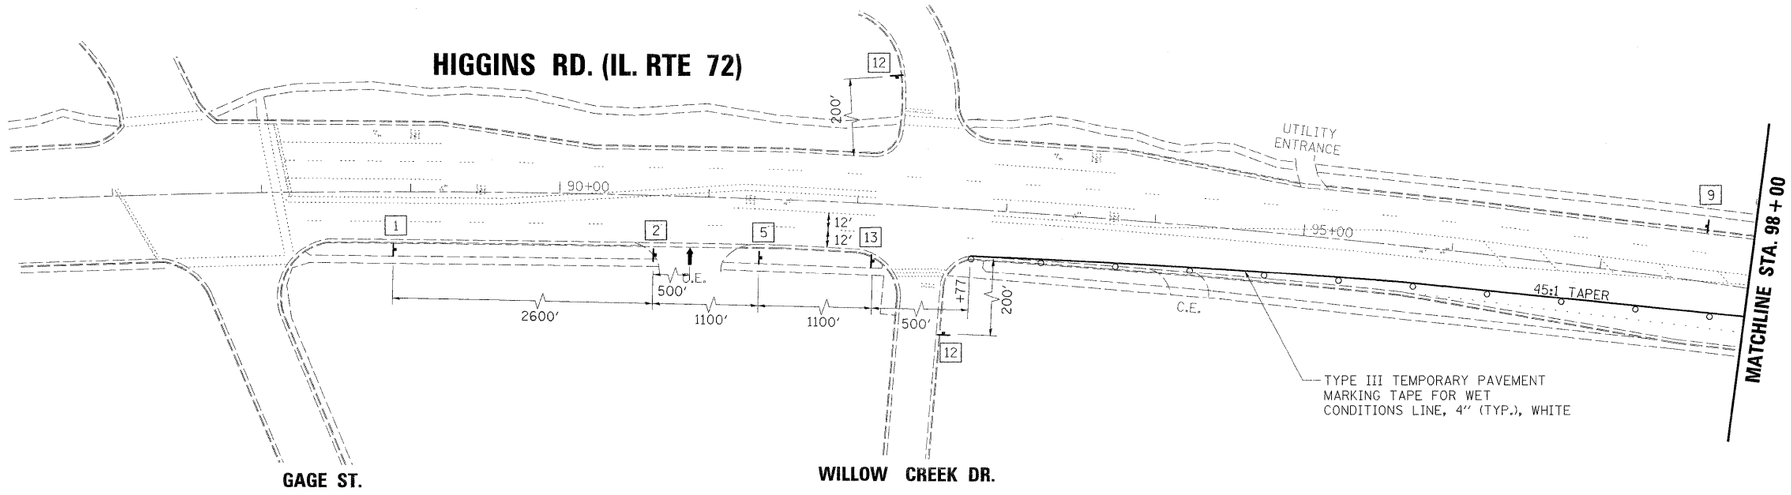

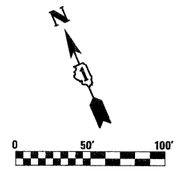

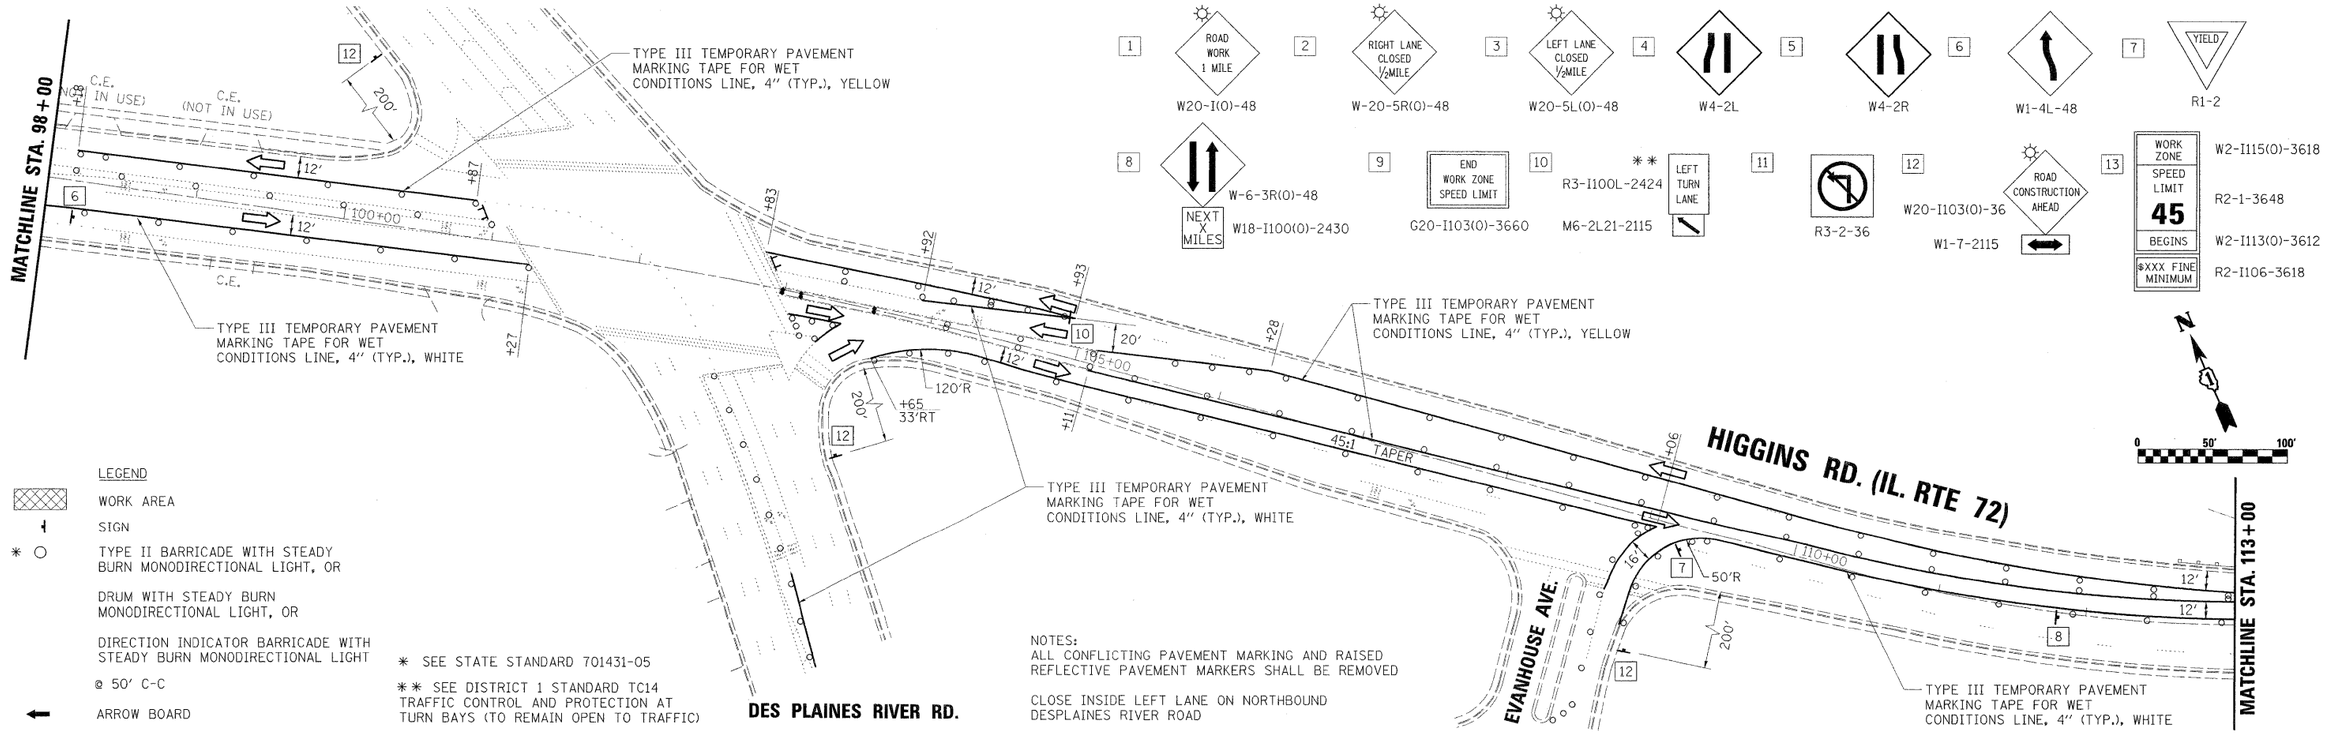

1 ROAD WORK 1 MILE — W20-1(0)-48
2 RIGHT LANE CLOSED ½MILE — W-20-5R(0)-48
3 LEFT LANE CLOSED ½MILE — W20-5L(0)-48
4 W4-2L
5 W4-2R
6 W1-4L-48
7 YIELD — R1-2
8 W-6-3R(0)-48; NEXT X MILES — W18-1100(0)-2430
9 END WORK ZONE SPEED LIMIT — G20-1103(0)-3660
10 ** R3-1100L-2424; LEFT TURN LANE — M6-2L21-2115
11 R3-2-36
12 W20-1103(0)-36; W1-7-2115; ROAD CONSTRUCTION AHEAD
13 WORK ZONE / SPEED LIMIT 45 / BEGINS / $XXX FINE MINIMUM — W2-1115(0)-3618; R2-1-3648; W2-1113(0)-3612; R2-1106-3618

LEGEND

WORK AREA

SIGN

* ○ TYPE II BARRICADE WITH STEADY BURN MONODIRECTIONAL LIGHT, OR

DRUM WITH STEADY BURN MONODIRECTIONAL LIGHT, OR

DIRECTION INDICATOR BARRICADE WITH STEADY BURN MONODIRECTIONAL LIGHT

@ 50' C-C

ARROW BOARD

* SEE STATE STANDARD 701431-05

** SEE DISTRICT 1 STANDARD TC14 TRAFFIC CONTROL AND PROTECTION AT TURN BAYS (TO REMAIN OPEN TO TRAFFIC)

NOTES:
ALL CONFLICTING PAVEMENT MARKING AND RAISED REFLECTIVE PAVEMENT MARKERS SHALL BE REMOVED

CLOSE INSIDE LEFT LANE ON NORTHBOUND DESPLAINES RIVER ROAD

PLOT DATE = 1/28/2010
FILE NAME = k:\11225552\cad\sheets\IL72 MOT Stage II.dgn
PLOT SCALE = 1:50
PLOT STEPS = Stage II-I
USER NAME = dgas
MODEL =

rjngroup
Excellence through Ownership
200 West Front Street
Wheaton, Il 60187

DESIGNED - MTH		REVISED -
DRAWN - DJW		REVISED -
CHECKED - MAK		REVISED -
DATE - 1/28/2010 6:25:37 PM		REVISED -

STATE OF ILLINOIS
DEPARTMENT OF TRANSPORTATION

IL-72 OVER DESPLAINES RIVER
SN 016-0665

SCALE: 1"=50' | SHEET NO. 13 OF 33 SHEETS | STA. 87+00 TO STA. 113+00

MAINTENANCE OF TRAFFIC STAGE II

F.A.U. RTE.	SECTION	COUNTY	TOTAL SHEETS	SHEET NO.
1350	1292-I	COOK	33	13
		CONTRACT NO. 60J57		
FED. ROAD DIST. NO. 1	ILLINOIS	FED. AID PROJECT		