LEGEND

[1] THERMOPLASTIC PAVEMENT MARKING - LINE 4" YELLOW 10' DASH, 30' SKIP

[2] THERMOPLASTIC PAVEMENT MARKING - LINE 4" YELLOW DOUBLE CENTER LINE

[3] THERMOPLASTIC PAVEMENT MARKING - LINE 4" WHITE

[5] THERMOPLASTIC PAVEMENT MARKING - LINE 4" YELLOW

[6] THERMOPLASTIC PAVEMENT MARKING - LINE 6" WHITE

[7] THERMOPLASTIC PAVEMENT MARKING - LINE 24" WHITE

N

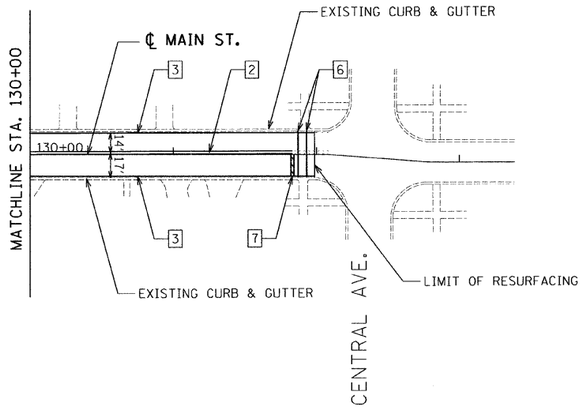

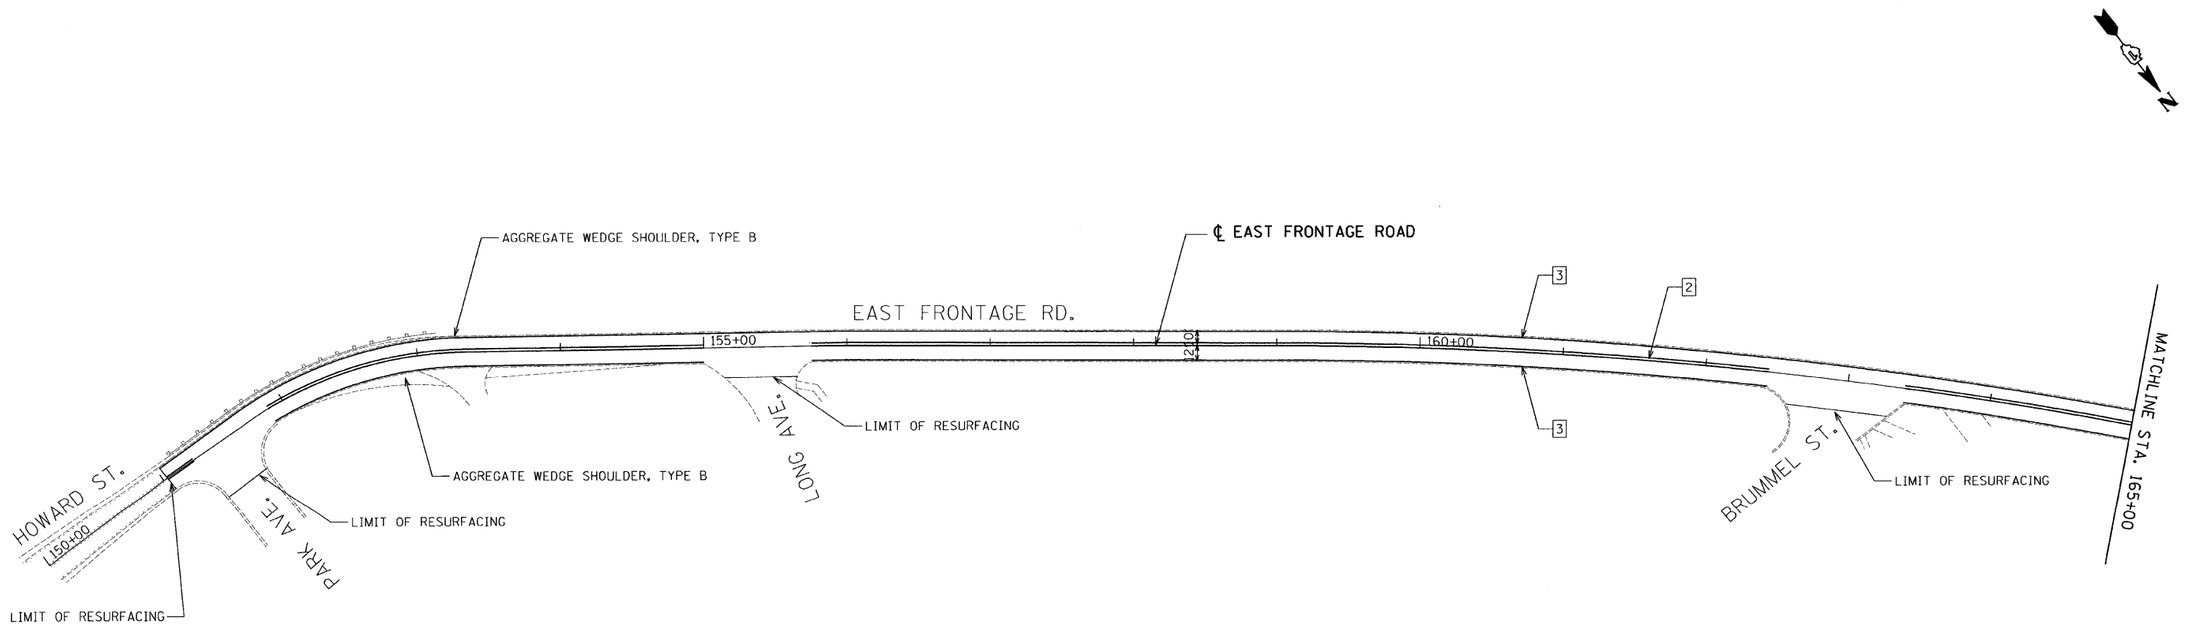

FILE NAME =	USER NAME = _USER_	DESIGNED - AR	REVISED - EF 02-09-2010	**STATE OF ILLINOIS DEPARTMENT OF TRANSPORTATION**	**I-94 FRONTAGE ROAD – WILLOW TO TOUHY ROADWAY AND PAVEMENT MARKING PLANS**	F.A.U. RTE.	SECTION	COUNTY	TOTAL SHEETS	SHEET NO.
		DRAWN - AR	REVISED -			94	2009-121-RS	COOK	25	14
	PLOT SCALE = 50.0045 ' / IN.	CHECKED - PJ	REVISED -					CONTRACT NO. 60J75		
	PLOT DATE = 2/9/2010	DATE - 01/29/2010	REVISED -		SCALE: 50 SHEET NO. OF SHEETS STA. TO STA.		ILLINOIS	FED. AID PROJECT		

h:\jobs2009\2009323-24\cad\sita\dgn\00\D160175-sht-plan7.dgn