F.A.U. RTE.	SECTION	COUNTY	TOTAL SHEETS	SHEET NO.
1631	2009-1231	COOK	12	1
	ILLINOIS	CONTRACT NO. 60J77		

STATE OF ILLINOIS
DEPARTMENT OF TRANSPORTATION
DIVISION OF HIGHWAYS

PROPOSED HIGHWAY PLANS

FAU 1631 / JOE ORR ROAD
SECTION 2009–123I
OVER THORN CREEK (0.5 MI. E. OF IL 1)
BRIDGE DECK REPAIRS AND OVERLAY
PROJECT NUMBER: M-1631(001)
COOK COUNTY
C–91–267–10

D–91–267–10

LOCATION OF SECTION INDICATED THUS:– ▬

FOR INDEX OF SHEETS, SEE SHEET NO. 2

DESIGN DESIGNATION

MINOR ARTERIAL (URBAN)
ADT 20,000 (2006)
SPEED LIMIT 40 MPH

IMPROVEMENT LOCATED IN THE CITY OF CHICAGO HEIGHTS

BLOOM TOWNSHIP R 14 E – 3rd PM

IMPROVEMENT LOCATION
JOE ORR ROAD OVER
THORN CREEK
STRUCTURE NO: 016–0919

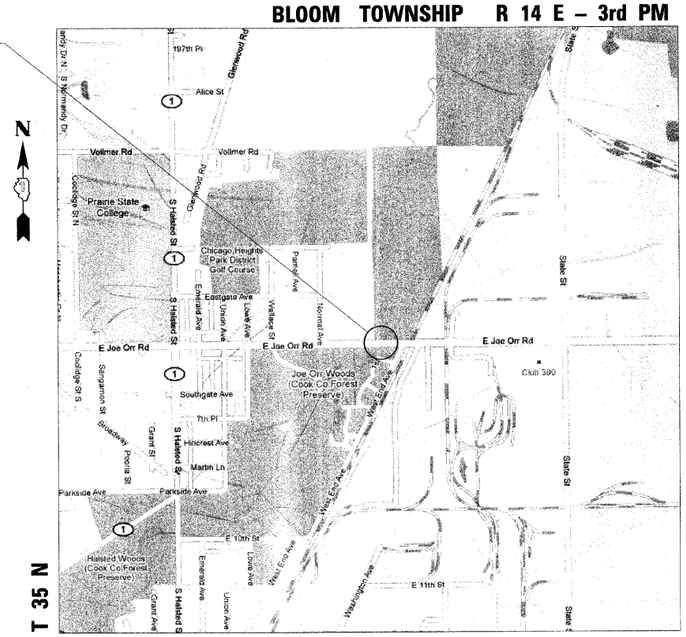

LOCATION MAP 0 1000' 2000'

GROSS AND NET LENGTH OF IMPROVEMENT = 144.9 FT. = 0.027 MILE

100' 200' 300' — 1" = 100'
10' 20' 30' — 1" = 10'
50' 100' — 1" = 50'
50' 100' — 1" = 40'
50' 100' — 1" = 30'
50' 100' — 1" = 20'

FULL SIZE PLANS HAVE BEEN PREPARED USING STANDARD ENGINEERING SCALES. REDUCED SIZED PLANS WILL NOT CONFORM TO STANDARD SCALES. IN MAKING MEASUREMENTS ON REDUCED PLANS, THE ABOVE SCALES MAY BE USED.

J.U.L.I.E.
JOINT UTILITY LOCATION INFORMATION FOR EXCAVATION
1–800–892–0123
OR 811

PROJECT MANAGER: MR. ISAAC KWARTENG (847) 705–4230
PROJECT ENGINEER: MR. ALIX BRICE (847) 705–4552

CONTRACT NO. 60J77

JAMES M. HAMELKA
062-056236
PROFESSIONAL ENGINEER
OF
ILLINOIS
01 FEB 2010

COLLINS ENGINEERS, INC.
JAMES M. HAMELKA
NO. 062-056236
EXPIRES 11-30-2011

COLLINS ENGINEERS INC.
123 N. WACKER DR., SUITE 300
CHICAGO, IL 60606
(312) 704-9300
ILLINOIS PROFESSIONAL DESIGN FIRM
LICENSE NO. 184-000993

STATE OF ILLINOIS
DEPARTMENT OF TRANSPORTATION
DIVISION OF HIGHWAYS

SUBMITTED February 1, 20 10
Diane M. O'Keefe
DEPUTY DIRECTOR OF HIGHWAYS, REGION ONE ENGINEER
March 19, 20 10
Scott E. Stitt, P.E.
acting ENGINEER OF DESIGN AND ENVIRONMENT
March 19, 20 10
Christine M. Reed
DIRECTOR OF HIGHWAYS, CHIEF ENGINEER

PRINTED BY THE AUTHORITY OF THE STATE OF ILLINOIS