STATE OF ILLINOIS
DEPARTMENT OF TRANSPORTATION

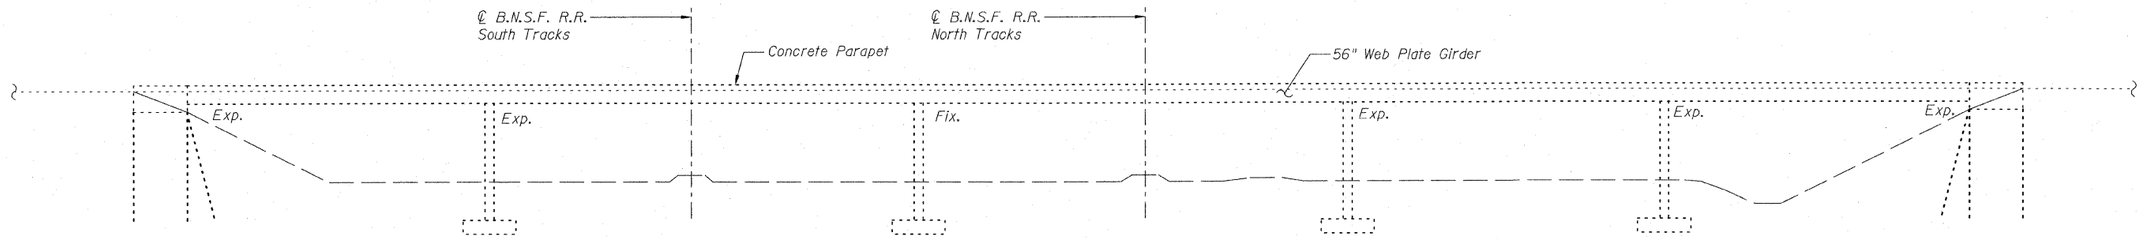

ELEVATION

TOTAL BILL OF MATERIAL

	ITEM	UNIT	TOTAL
	Neoprene Expansion Joint (Dam)	Foot	42
*	Concrete Sealer	Sq. Ft.	31361
	Deck Slab Repair (Partial)	Sq. Yd.	1.0
	Clean and Reseal Relief Joint	Foot	48
	Clean Trough	Each	1

*To be applied to deck surface, parapet face, & parapet top.

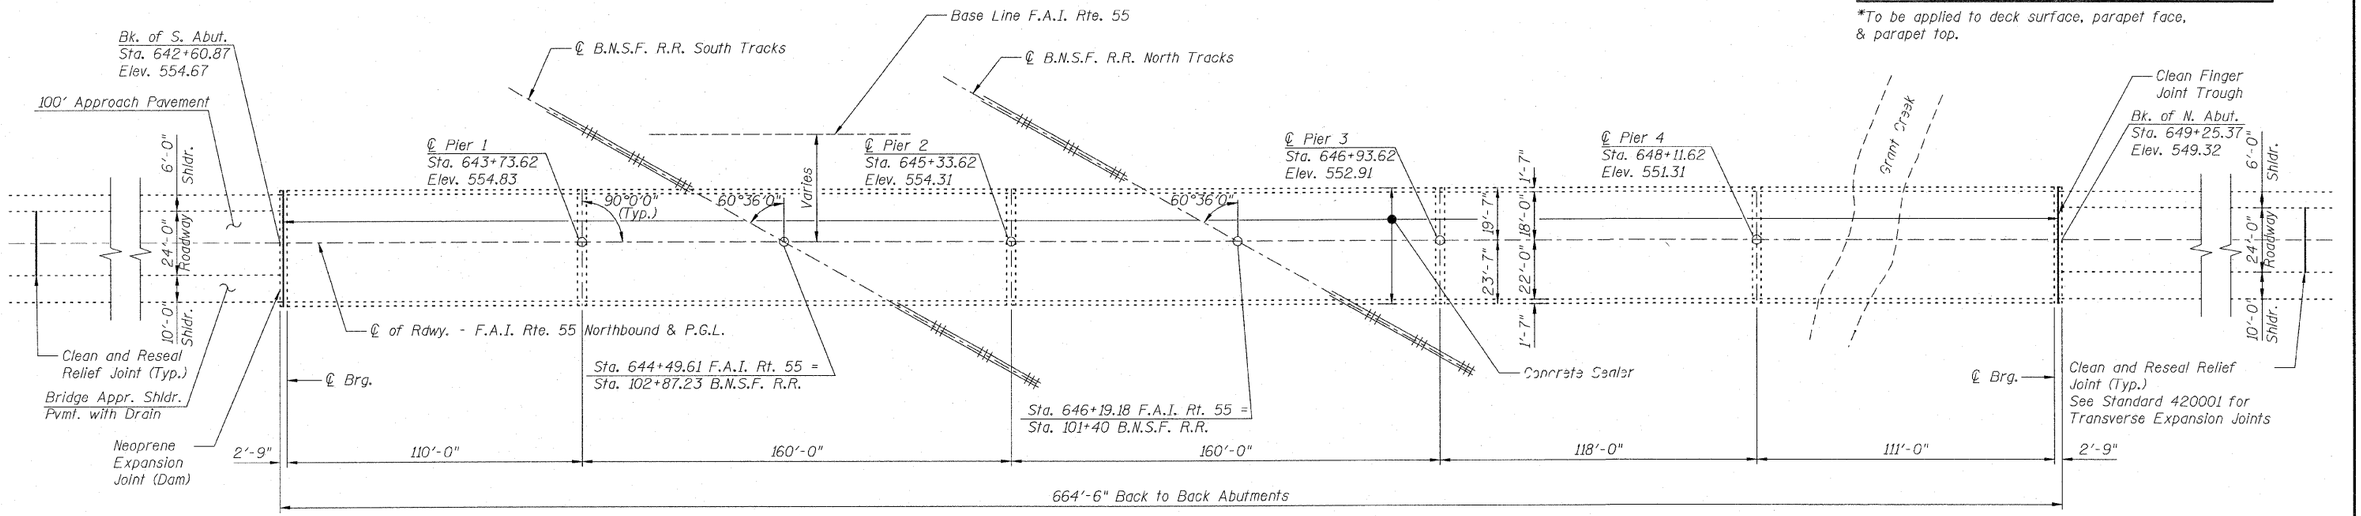

PLAN

GENERAL NOTES

Plan dimensions and details relative to existing plans are subject to nominal construction variations. The Contractor shall field verify existing dimensions and details affecting new construction and make necessary approved adjustments prior to construction or ordering of materials. Such variations shall not be cause for additional compensation for a change in scope of the work, however, the Contractor will be paid for the quantity actually furnished at the unit price bid for the work.

See Roadway Plans for overlay repairs on approaches.

INDEX OF SHEETS:

1. General Plan & Elevation
2. Cross Section & Construction Staging
3. Deck Plan
4. Neoprene Expansion Joint Repair
5. Finger Joint Trough Details
6. Finger Joint Trough Details

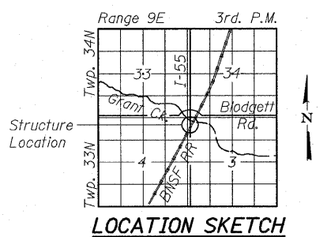

LOCATION SKETCH

DESIGNED	BRT
CHECKED	BJM
DRAWN	KMS
CHECKED	BJM

STATE OF ILLINOIS
B. ROBERT TESSIATORE
081-004607
CHICAGO, ILLINOIS
LICENSED STRUCTURAL ENGINEER

B. Robert Tessiatore — 01-22-2010
B. Robert Tessiatore Date
Expires: 11-30-10

Wight & Company
2500 North Frontage Road . Darien . Il 60561
630.969.7000 630.969.7979 fax
Design Firm Registration 184-000451

GENERAL PLAN & ELEVATION
I-55 NB OVER B.N.S.F. R.R. & GRANT CREEK
F.A.I. RT. 55 - SEC. 87R
WILL COUNTY
STATION 646+19.18
STRUCTURE NO. 099-0286

SHEET NO. 1	F.A.I. RTE.	SECTION	COUNTY	TOTAL SHEETS	SHEET NO.
6 SHEETS	55	99 (142) RS-12	WILL	110	89
			CONTRACT NO. 60K04		
	FED. ROAD DIST. NO. _	ILLINOIS	FED. AID PROJECT		

G:\ENG\06-5329-02 D1 Various Structure\CAD\09902867\Sht\09902867_001_GPE.dgn
1/27/2010 9:27:56 AM Default