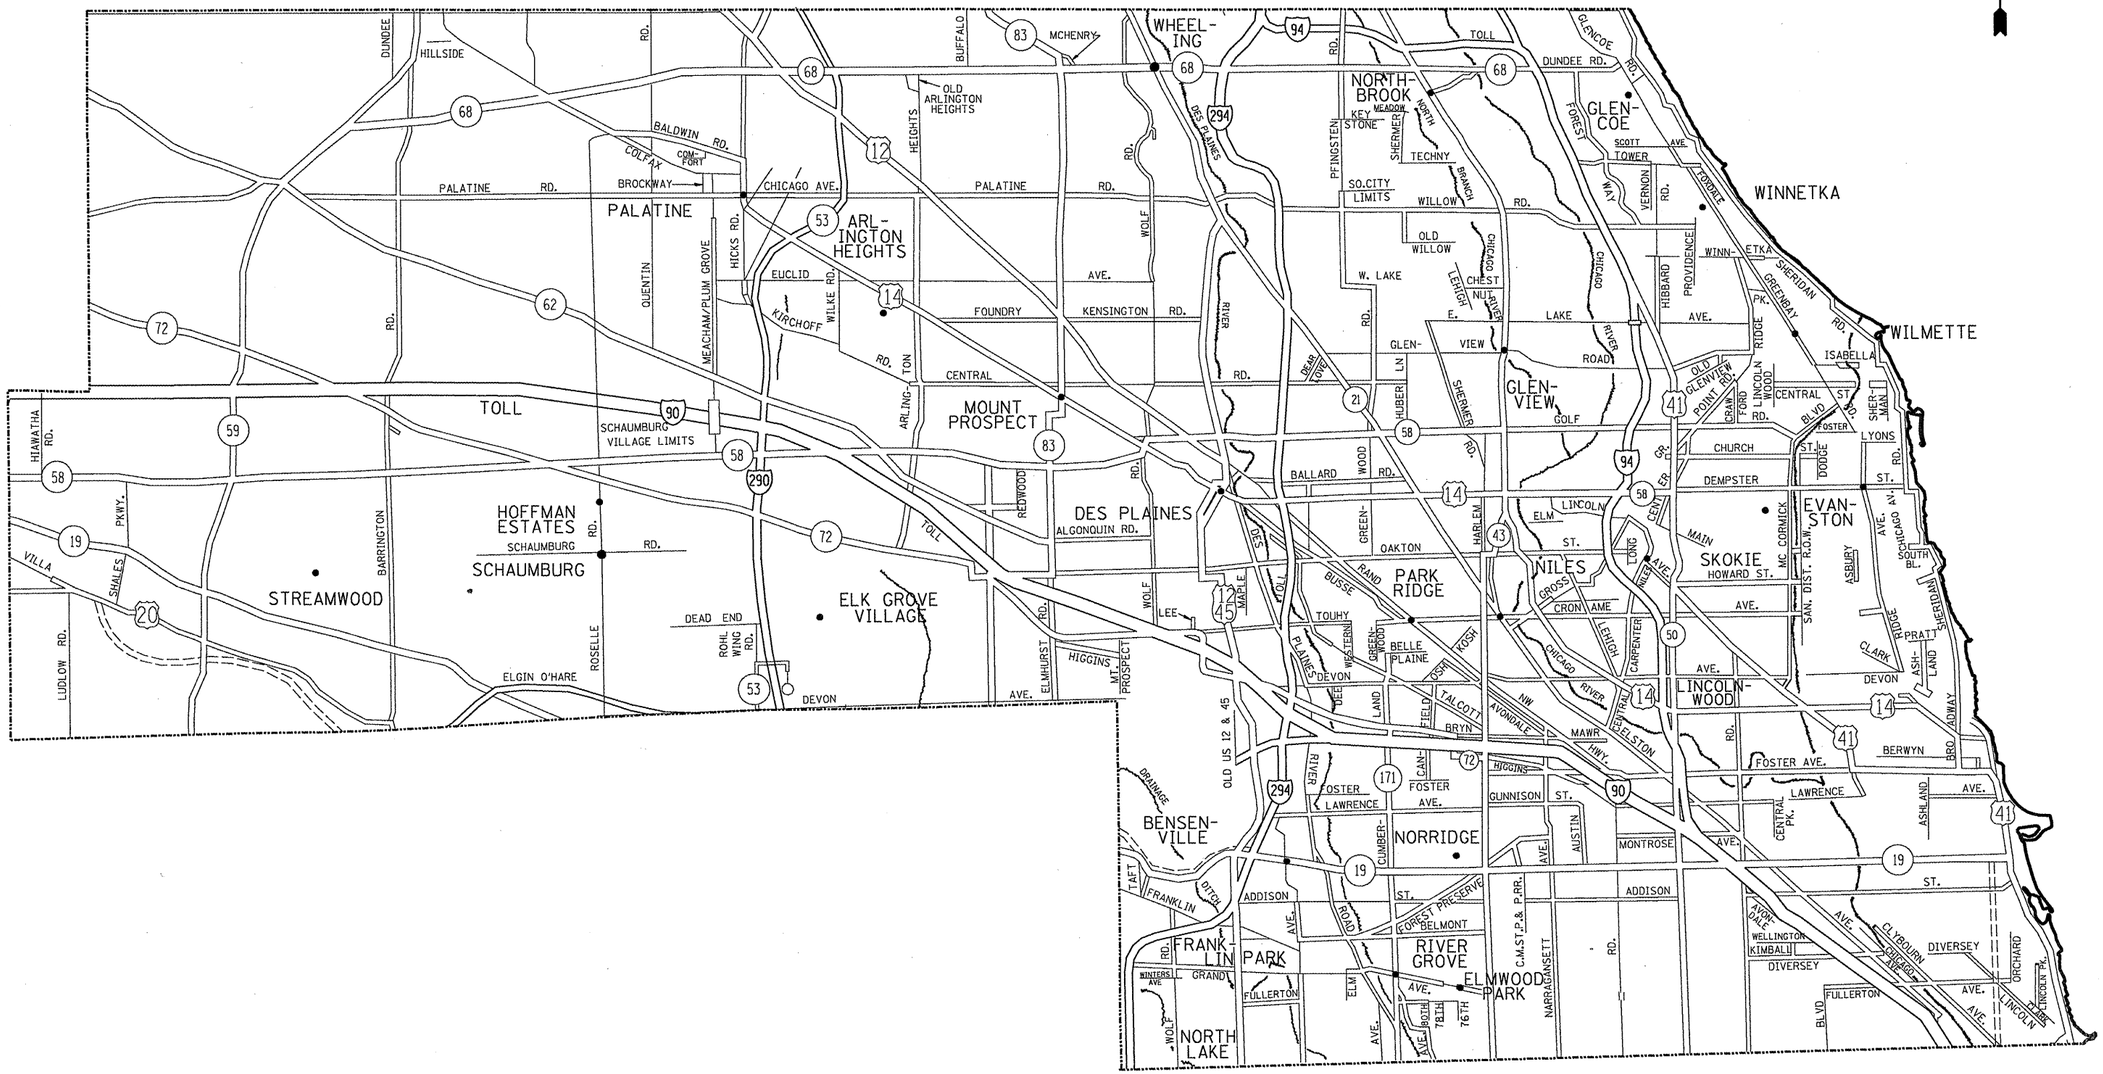

FILE NAME = c:\pw_work\PWIDOT\WILGREENDP\d0183617\Design.dgn	USER NAME = wilgreendp	DESIGNED -	REVISED -	**STATE OF ILLINOIS DEPARTMENT OF TRANSPORTATION**	**GENERAL LOCATION MAP – NORTH COOK COUNTY**		
	PLOT SCALE = 100.0000 ' / IN.	CHECKED -	REVISED -		SCALE:	SHEET NO. OF SHEETS	STA. TO STA.
	PLOT DATE = 2/10/2010	DATE -	REVISED -				

F.A. RTE.	SECTION	COUNTY	TOTAL SHEETS	SHEET NO.
VAR.	2010-013 RS	COOK	43	4
		CONTRACT NO. 60K32		
FED. ROAD DIST. NO. 1	ILLINOIS	FED. AID PROJECT		

Design.dgn 2/10/2010 9:40:06 AM User=wilgreendp