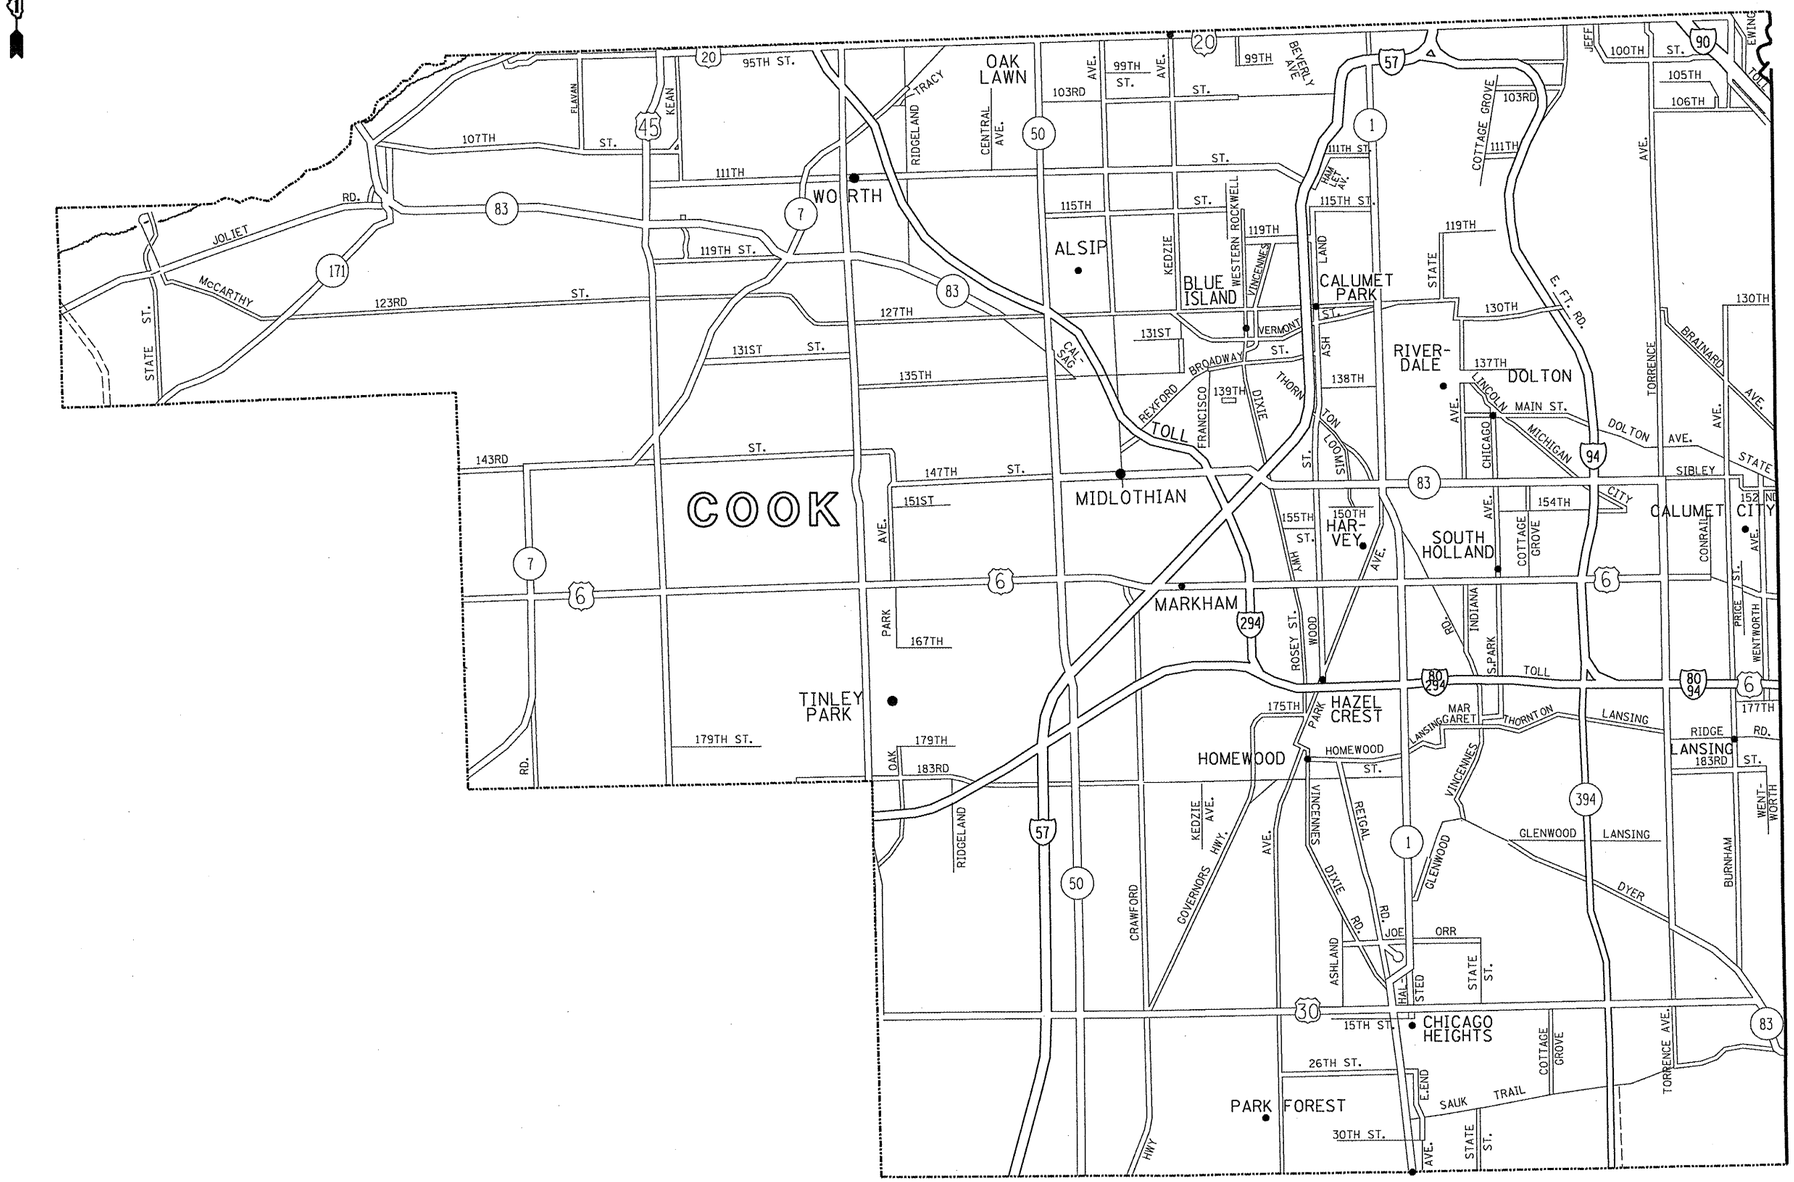


| | | | |
|---|---|---|---|
| FILE NAME = c:\pw_work\pwidot\wilgreendp\d0183625\Design.dgn | USER NAME = wilgreendp | DESIGNED - | REVISED - |
| | | DRAWN - | REVISED - |
| | PLOT SCALE = 100.0000 ' / IN. | CHECKED - | REVISED - |
| | PLOT DATE = 2/10/2010 | DATE - | REVISED - |

**STATE OF ILLINOIS**
**DEPARTMENT OF TRANSPORTATION**

**GENERAL LOCATION MAP – SOUTH COOK COUNTY**

SCALE: | SHEET NO. OF SHEETS | STA. | TO STA.

| F.A. RTE. | SECTION | COUNTY | TOTAL SHEETS | SHEET NO. |
|---|---|---|---|---|
| VAR. | 2010-015 RS | COOK | 26 | 4 |
| | | CONTRACT NO. 60K34 | | |
| FED. ROAD DIST. NO. | ILLINOIS | FED. AID PROJECT | | |

Design.dgn 2/10/2010 8:43:50 AM User=wilgreendp