CONTRACT NO. 63083

F.A.P. RTE.	SECTION	COUNTY	TOTAL SHEETS	SHEET NO.
1285	02-00075-00-PV	COOK	161	25
STA. _____	TO STA. _____			
FED. ROAD DIST. NO. _	ILLINOIS	FED. AID PROJECT		

PLAN — SURVEYED | DESIGNED | ALIGNMENT CHECKED | DATE | NOTE BOOK | CADD FILE NAME | NO.

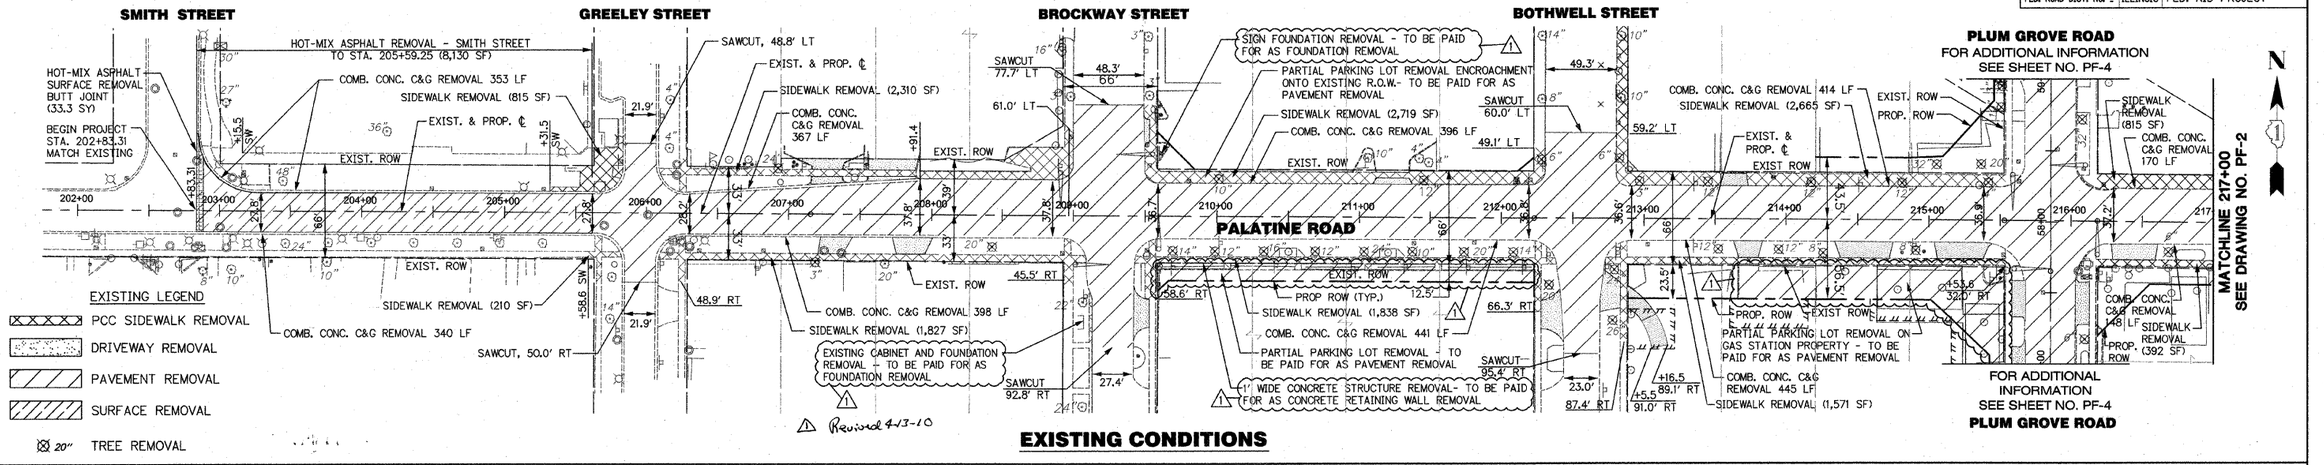

EXISTING CONDITIONS

NOTE: ALL THE RAILROAD CROSSING NEW GATES, SIGNAL, CANTILEVER STRUCTURE AND PEDESTRIAN GATES WILL BE CONSTRUCTED BY THE RAILROAD FORCES.

NOTE 1: FOR INTERSECTION BRICK PAVING DETAILS SEE SHEETS DET-1 & DET-2

TYPE B CURB - SPECIAL
209+83.00 TO 211+10.70 LT.
211+34.70 TO 211+54.08 LT.
SEE SHEET DET-2 FOR DETAILS

NOTE 2: ALL THE EXISTING DRIVEWAYS WITHIN THE EXISTING R.O.W. ARE P.C.C. PAVEMENT.

PROFILE — SURVEYED | DESIGNED | DRAWN | CHECKED | QUANTITIES | DATE | NOTE BOOK | NO. | BY | STRUCTURE NO.(S)/NAME(S) CHKD

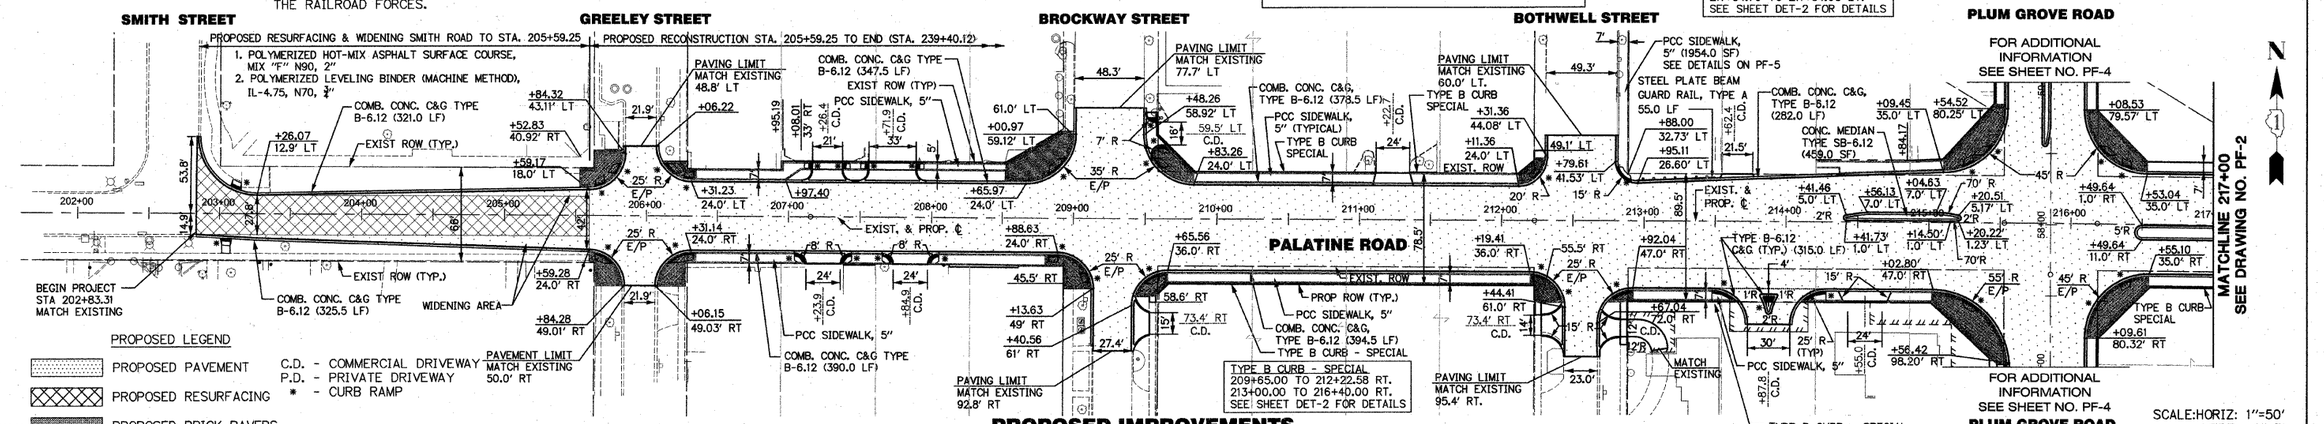

PROPOSED IMPROVEMENTS

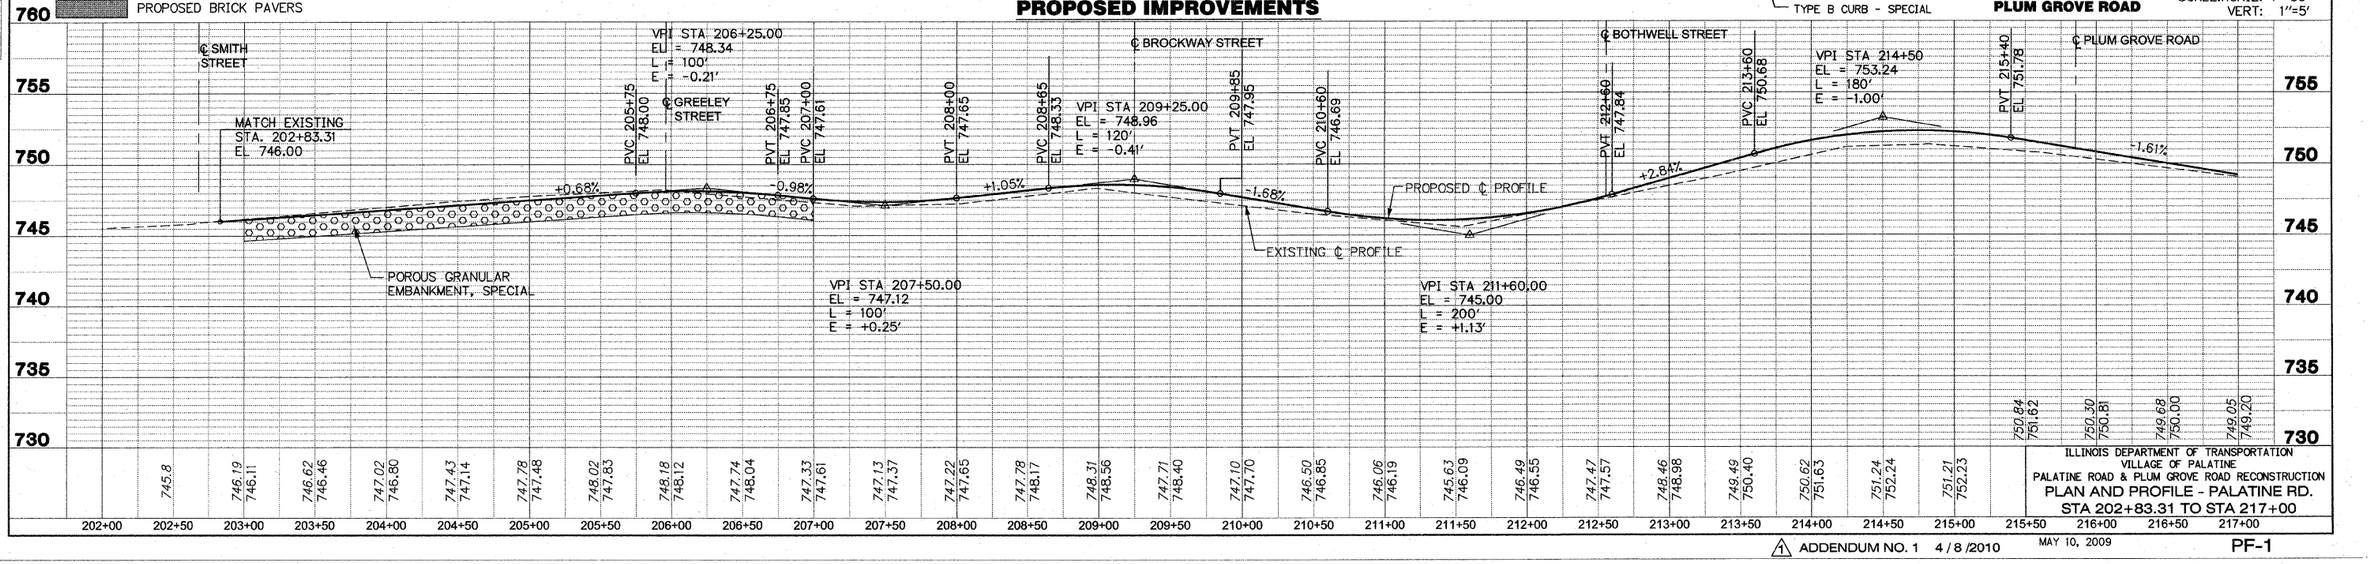

ILLINOIS DEPARTMENT OF TRANSPORTATION
VILLAGE OF PALATINE
PALATINE ROAD & PLUM GROVE ROAD RECONSTRUCTION
PLAN AND PROFILE - PALATINE RD.
STA 202+83.31 TO STA 217+00

SCALE: HORIZ: 1"=50' VERT: 1"=5'

ADDENDUM NO. 1 4/8/2010

MAY 10, 2009

PF-1