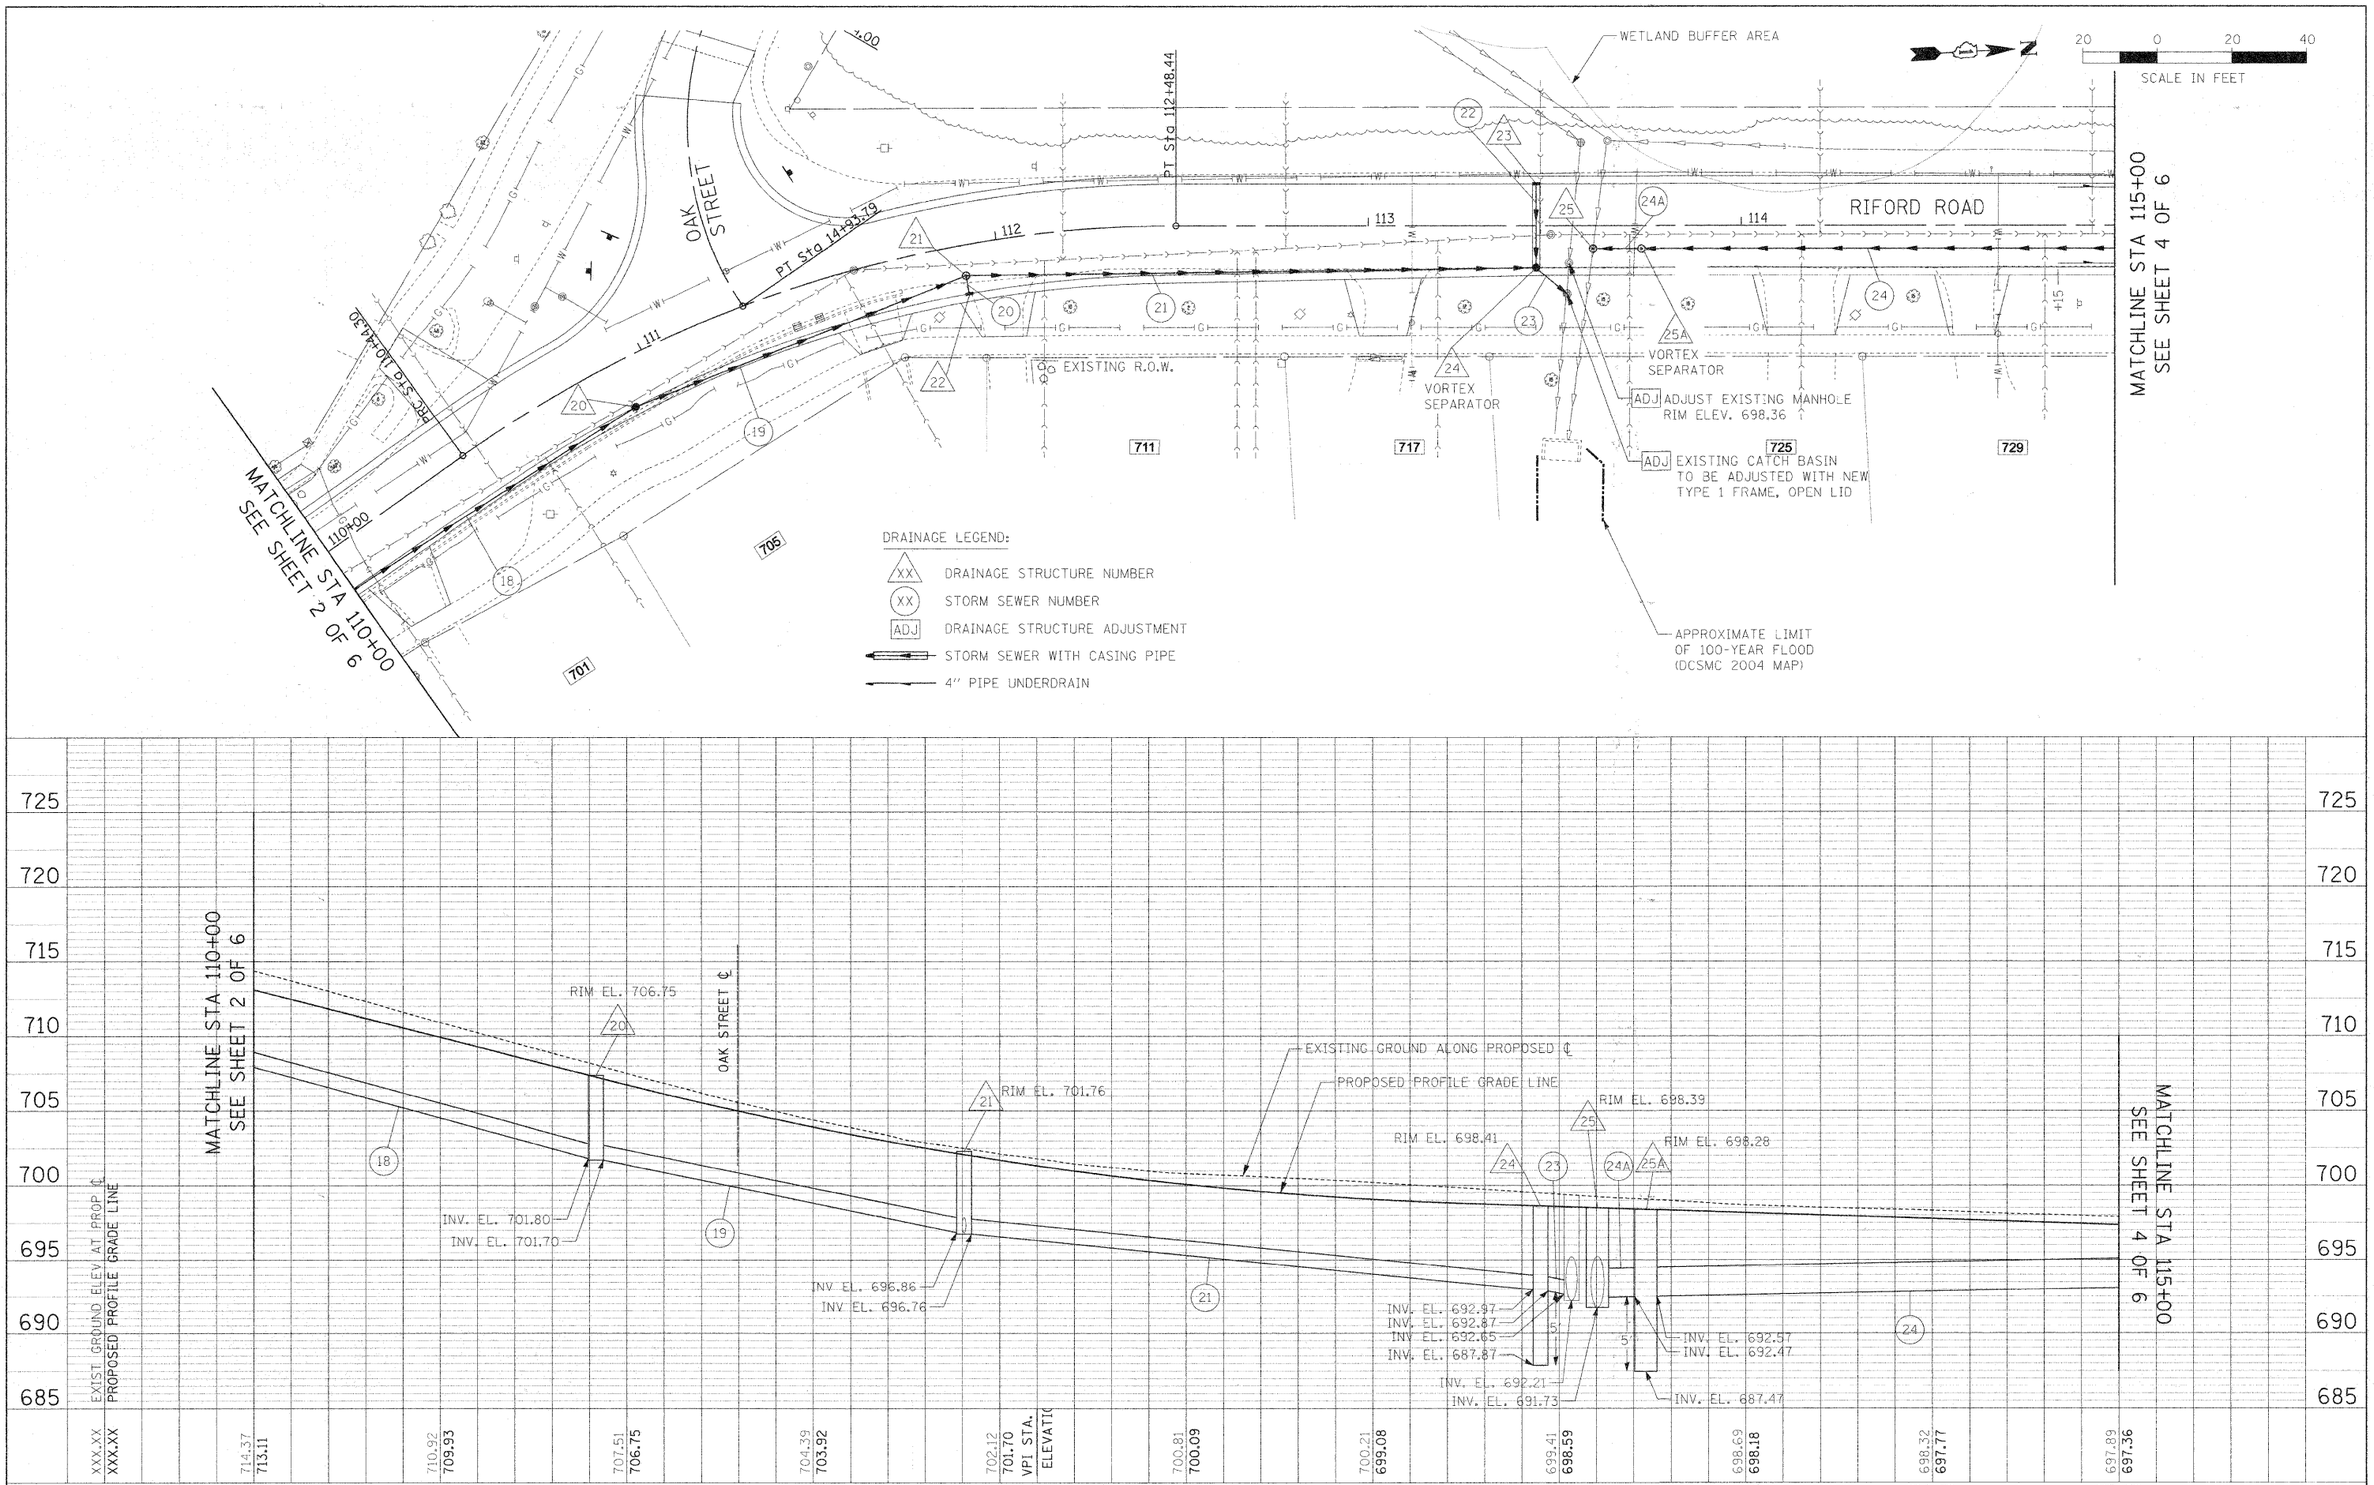

FILE NAME = $FILEL$	USER NAME = $USER$	DESIGNED - AJB	REVISED -	STATE OF ILLINOIS DEPARTMENT OF TRANSPORTATION	RIFORD ROAD DRAINAGE PLAN AND PROFILE	F.A.U RTE. 2195	SECTION 05-00068-00-FP	COUNTY DUPAGE	TOTAL SHEETS 141	SHEET NO. 51
		DRAWN - TWC	REVISED -			RIFORD ROAD RECONSTRUCTION		CONTRACT NO. 63092		
	PLOT SCALE = $SCALE$	CHECKED - DEB	REVISED -		SCALE: 1"=20'	SHEET NO. 3 OF 6 SHEETS	STA. 110+00.00 TO STA. 115+00.00	FED. ROAD DIST. NO. 1	ILLINOIS	FED. AID PROJECT
	PLOT DATE = $DATE$	DATE - 12/01/2009	REVISED -							