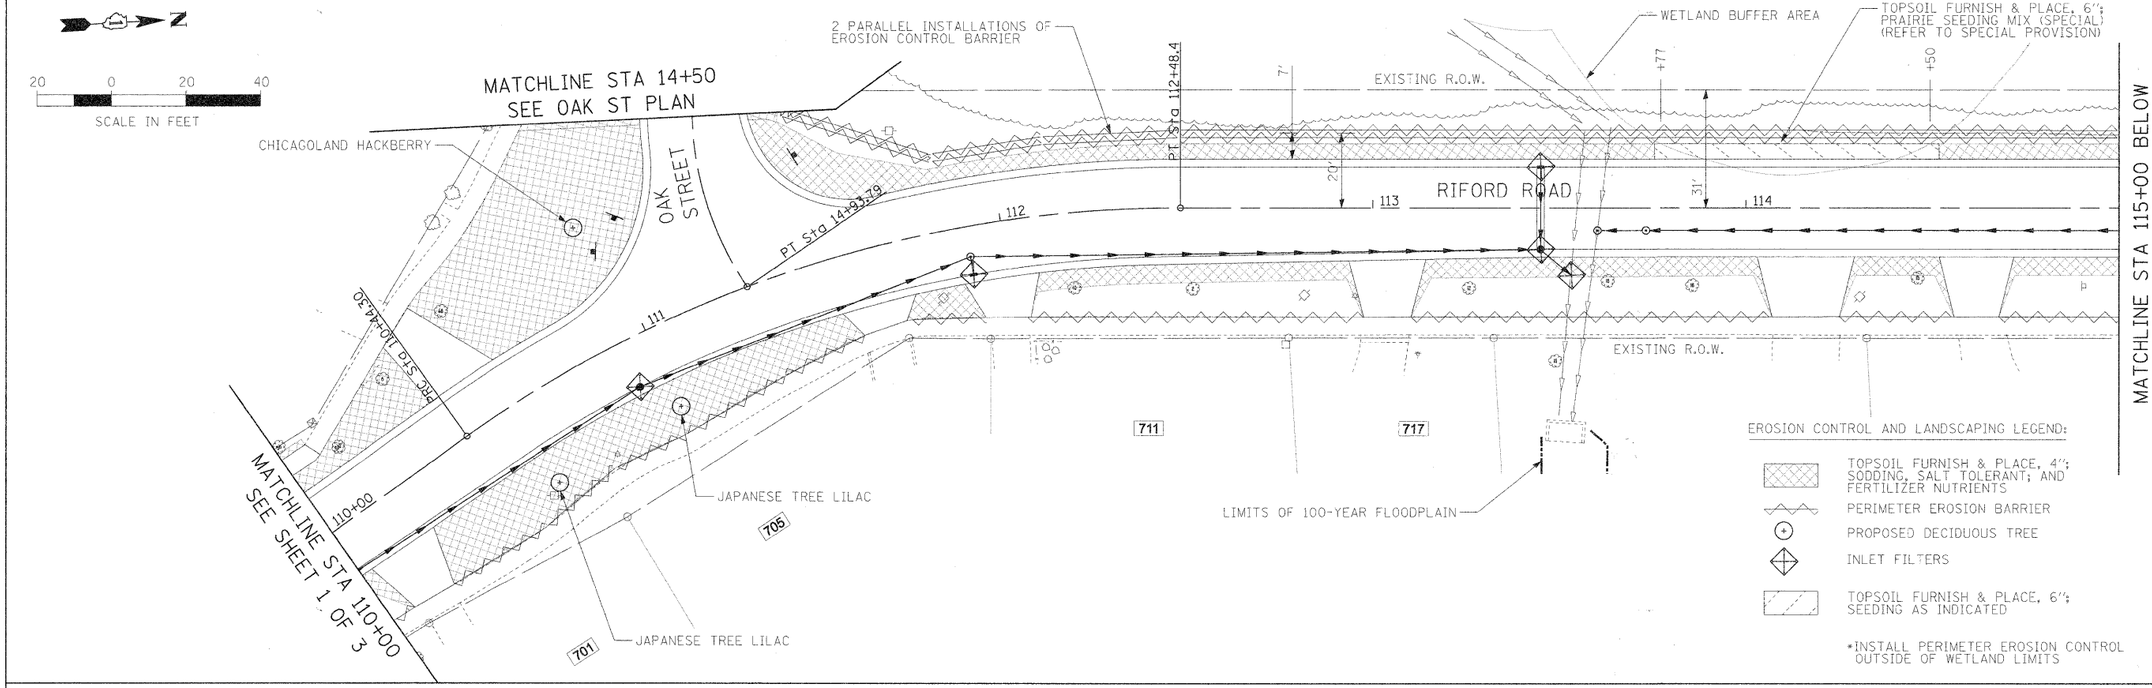

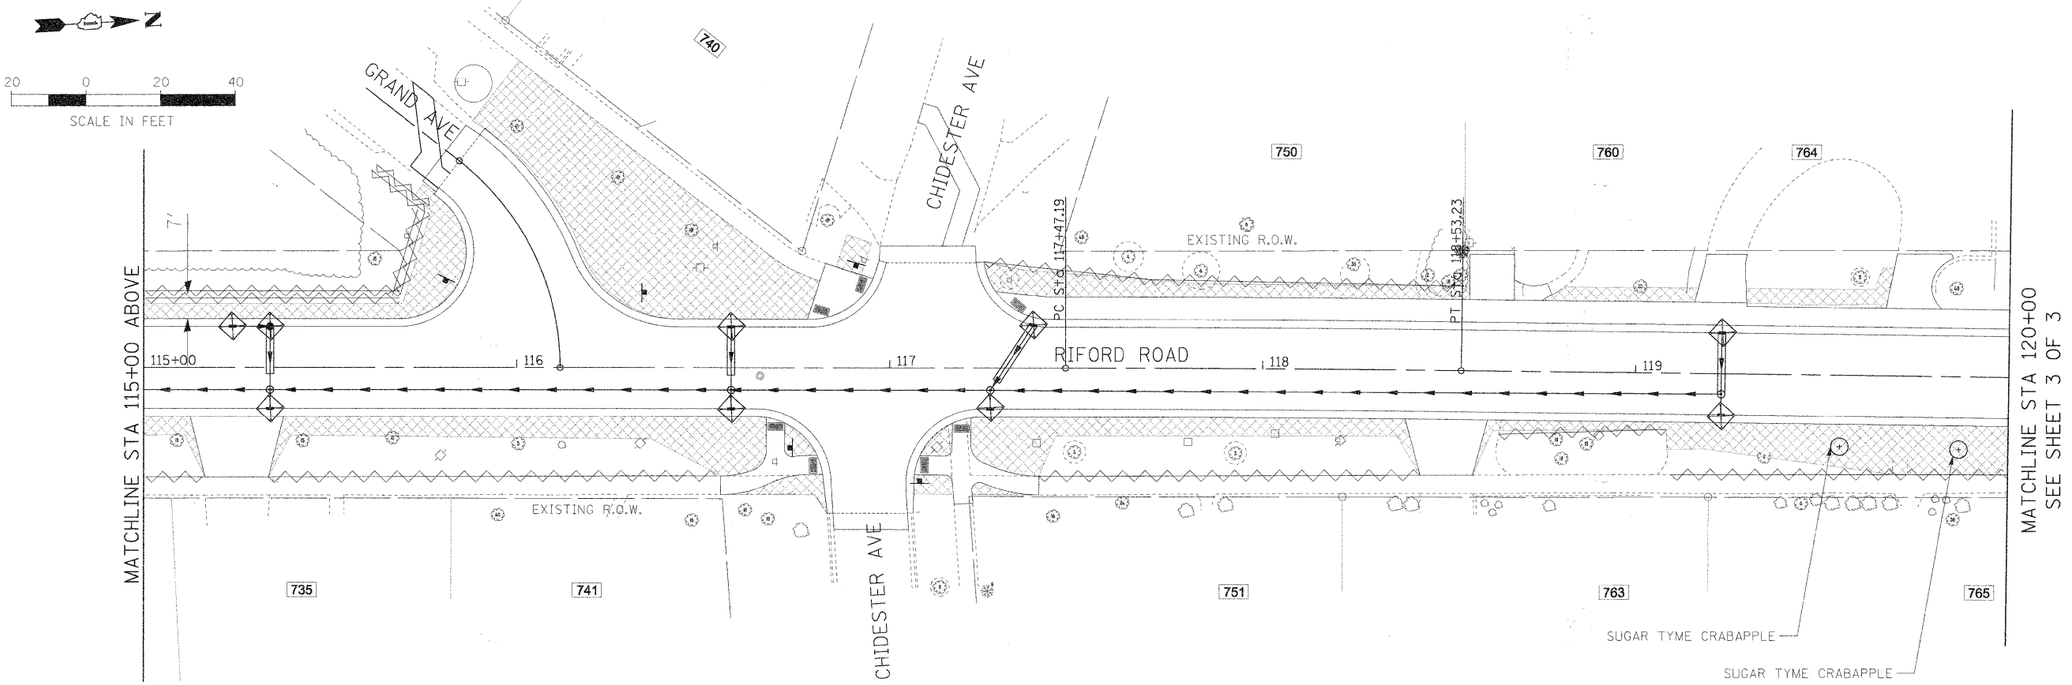

PLAN: SURVEYED, DRAWN, ALIGNMENT CHECKED, RT. OF WAY CHECKED, CADD FILE NAME, NOTE BOOK, NO., BY, DATE

PROFILE: SURVEYED, DRAWN, GRADES CHECKED, S.M. NOTED, STRUCTURE NO'S & CHKD

FILE NAME = $FILE$	USER NAME = $USER$	DESIGNED -	REVISED -
		DRAWN -	REVISED -
	PLOT SCALE = $SCALE$	CHECKED -	REVISED -
	PLOT DATE = $DATE$	DATE - 12/01/2009	REVISED -

STATE OF ILLINOIS
DEPARTMENT OF TRANSPORTATION

RIFORD ROAD EROSION CONTROL AND LANDSCAPING PLAN

SCALE: 1"=20' | SHEET NO. 2 OF 3 SHEETS | STA. 110+00.00 TO STA. 120+00.00

F.A.U RTE.	SECTION	COUNTY	TOTAL SHEETS	SHEET NO.
2135	05-00068-00-FP	DUPAGE	141	73
	RIFORD ROAD RECONSTRUCTION	CONTRACT NO. 63092		
FED. ROAD DIST. NO. 1	ILLINOIS	FED. AID PROJECT		