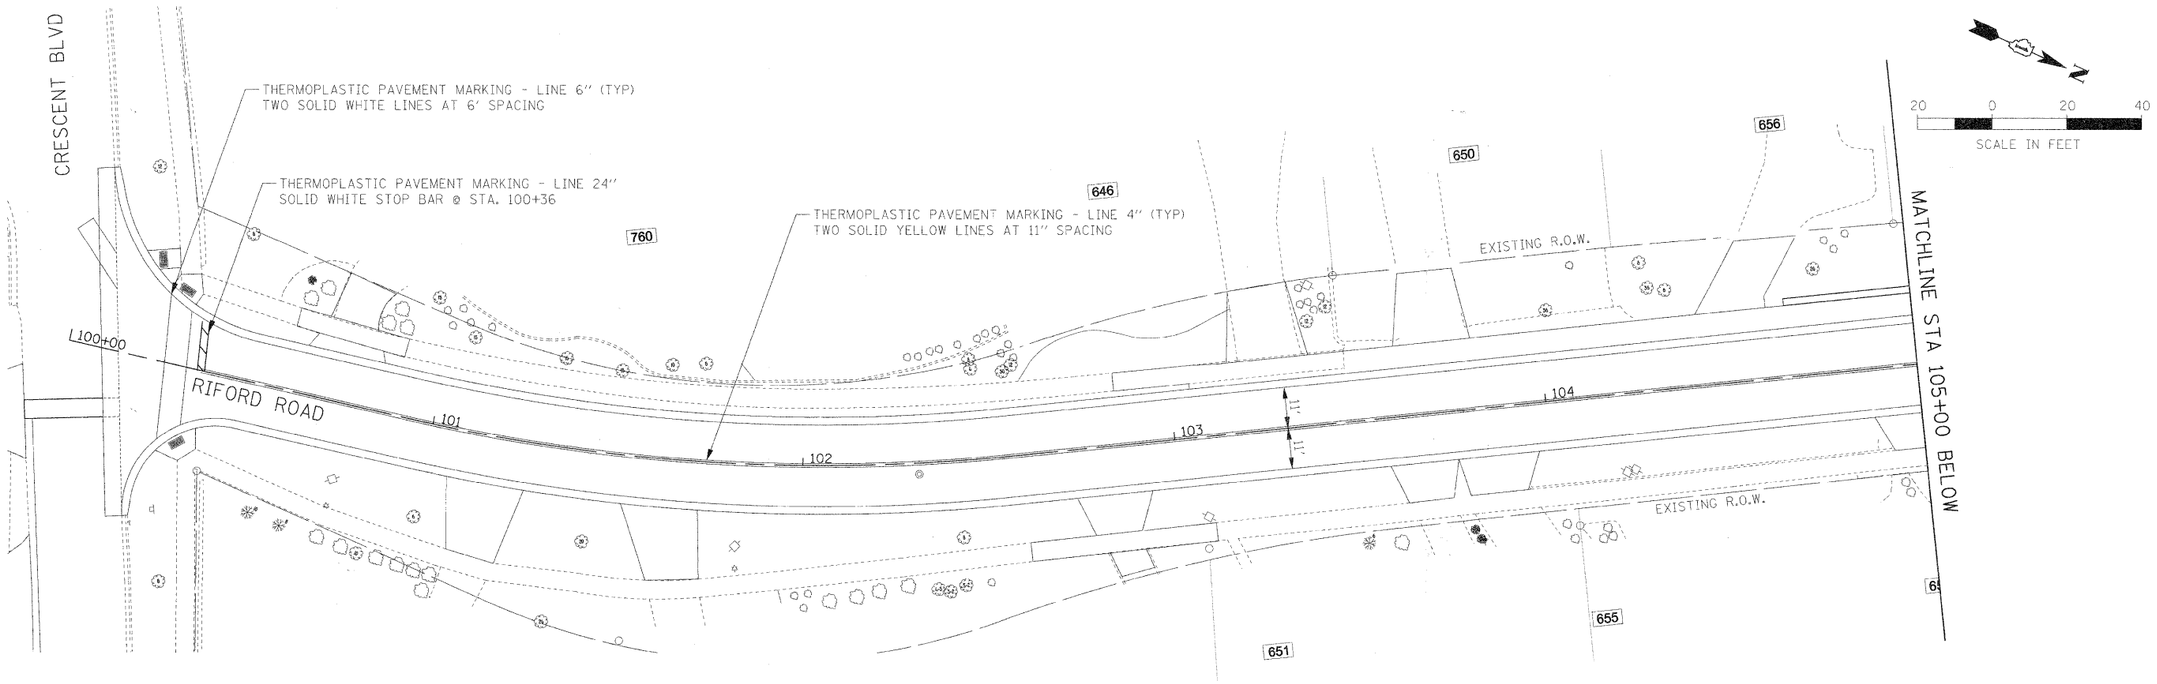

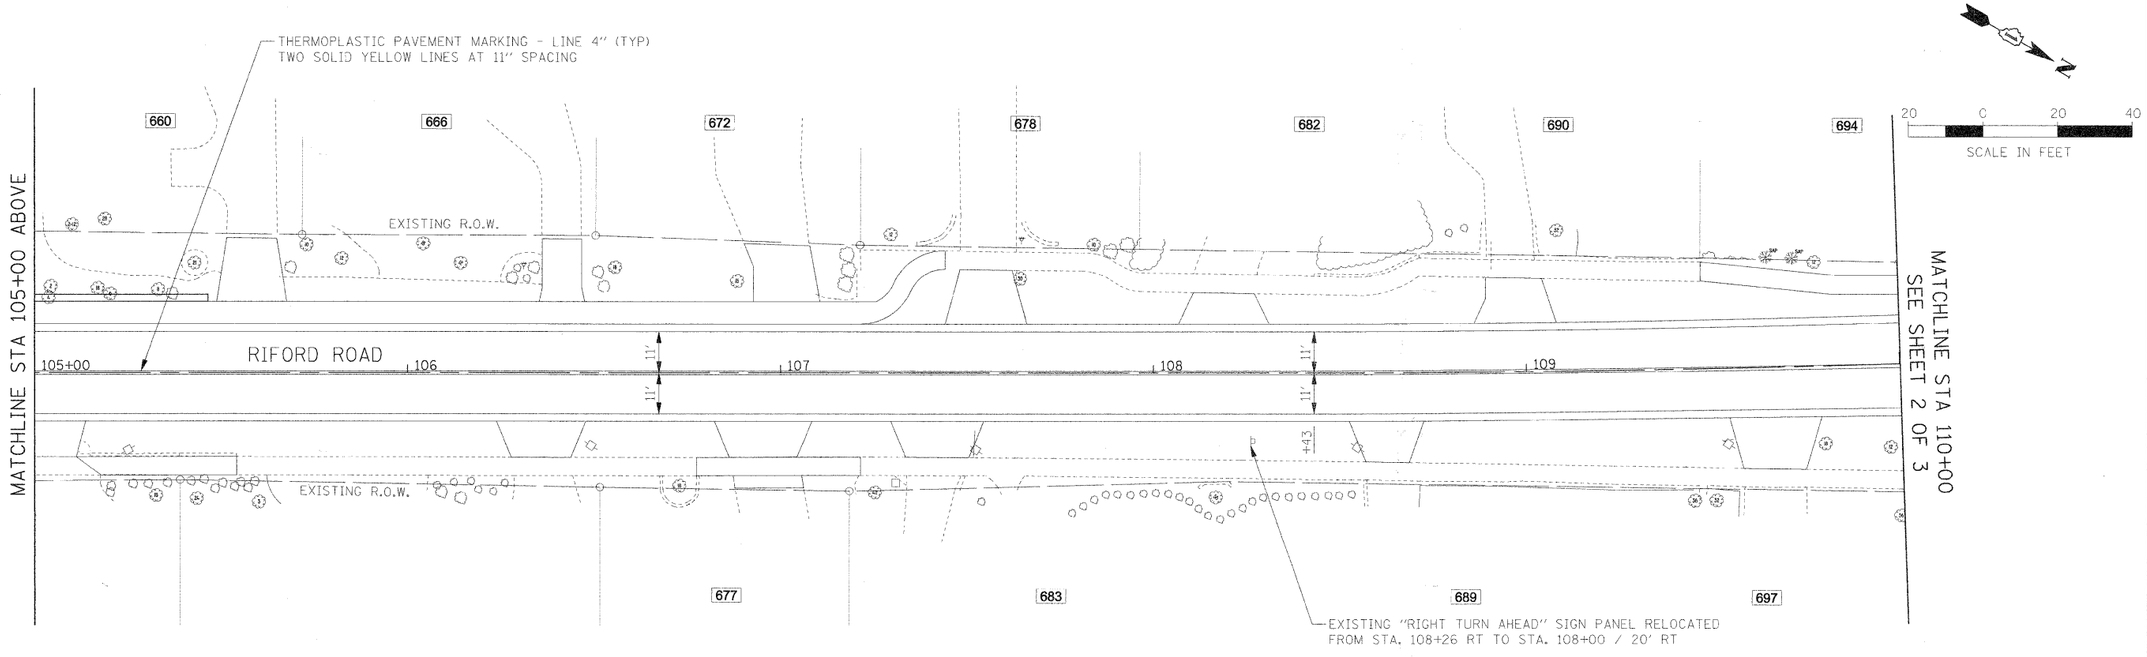

PLAN		BY	DATE
SURVEYED			
PLOTTED			
ALIGNMENT CHECKED			
RS & VC CHECKED			
NOTE BOOK	CADD FILE NAME _____		
NO. _____			

PROFILE		BY	DATE
SURVEYED			
PLOTTED			
GRADES CHECKED			
NOTE BOOK	BAR NOTED		
NO. _____	(PROFILE ROTATING CKRD)		

FILE NAME = $FILEL$	USER NAME = $USER$	DESIGNED - JMT	REVISED -
		DRAWN - JAB	REVISED -
	PLOT SCALE = $SCALE$	CHECKED - MAP	REVISED -
	PLOT DATE = $DATE$	DATE - 12/01/2009	REVISED -

STATE OF ILLINOIS
DEPARTMENT OF TRANSPORTATION

RIFORD ROAD PAVEMENT MARKING AND SIGNING PLAN

SCALE: 1"=20' | SHEET NO. 1 OF 3 SHEETS | STA. 100+00.00 TO STA. 110+00.00

F.A.U RTE.	SECTION	COUNTY	TOTAL SHEETS	SHEET NO.
2195	05-00068-00-FP	DUPAGE	141	79
RIFORD ROAD RECONSTRUCTION		CONTRACT NO. 63092		
FED. ROAD DIST. NO. 1	ILLINOIS	FED. AID PROJECT		