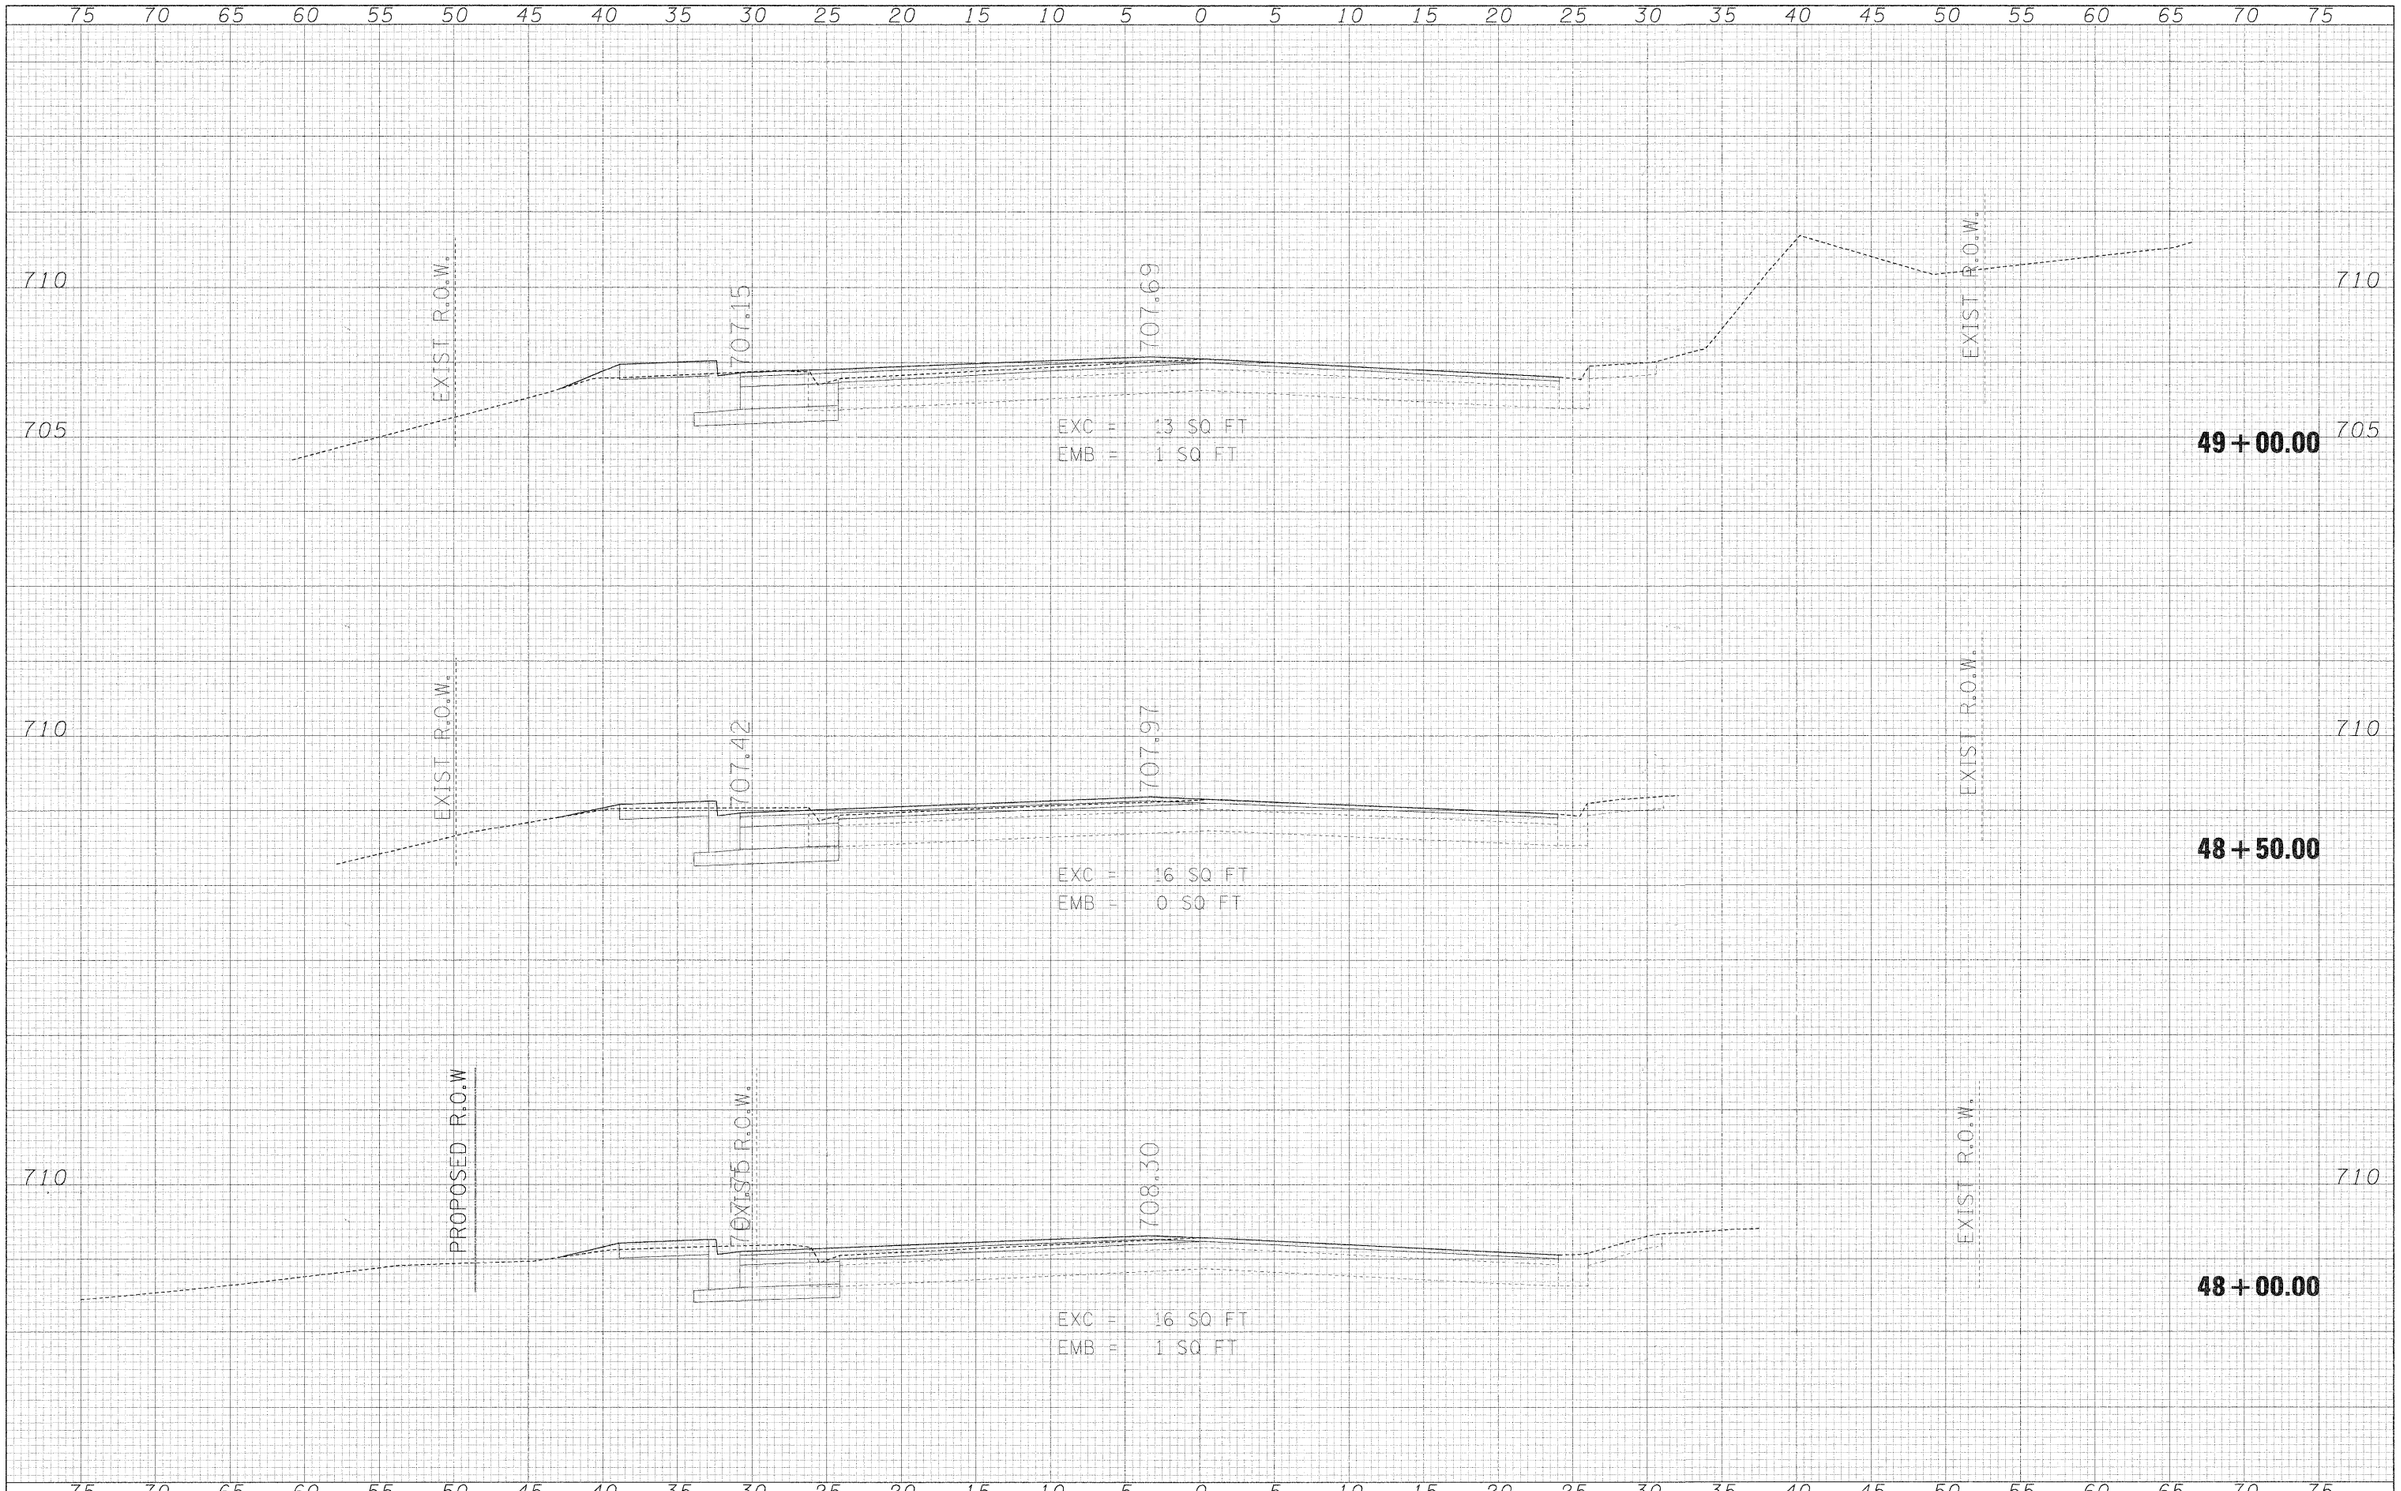

FINAL SURVEY	BY	DATE
SURVEYED		
PLOTTED		
TRAVERSE		
AREAS		
AREAS CHECKED		
NOTE BOOK		
NO.		

ORIGINAL SURVEY	BY	DATE
SURVEYED		
PLOTTED		
TRAVERSE		
AREAS		
AREAS CHECKED		
NOTE BOOK		
NO.		

FILE NAME = $FILEL$	USER NAME = $USER$	DESIGNED - MAP	REVISED -
		DRAWN - JMT	REVISED -
	PLOT SCALE = $SCALE$	CHECKED - MAP	REVISED -
	PLOT DATE = $DATE$	DATE - 12/01/2009	REVISED -

STATE OF ILLINOIS
DEPARTMENT OF TRANSPORTATION

ST CHARLES ROAD CROSS SECTIONS

SCALE: 1"=5'H/2.5'V | SHEET NO. 2 OF 9 SHEETS | STA. 48+00.00 TO STA. 49+00.00

F.A.U RTE.	SECTION	COUNTY	TOTAL SHEETS	SHEET NO.
2115	05-00068-00-FP	DUPAGE	141	134
	RIFORD ROAD RECONSTRUCTION	CONTRACT NO. 63092		
FED. ROAD DIST. NO.	ILLINOIS	FED. AID PROJECT		