FINAL SURVEY	BY	DATE
SURVEYED		
PLOTTED		
NOTE BOOK		
NO.	AREAS CHECKED	

ORIGINAL SURVEY	BY	DATE
SURVEYED		
PLOTTED		
NOTE BOOK		
NO.	AREAS CHECKED	

75 70 65 60 55 50 45 40 35 30 25 20 15 10 5 0 5 10 15 20 25 30 35 40 45 50 55 60 65 70 75

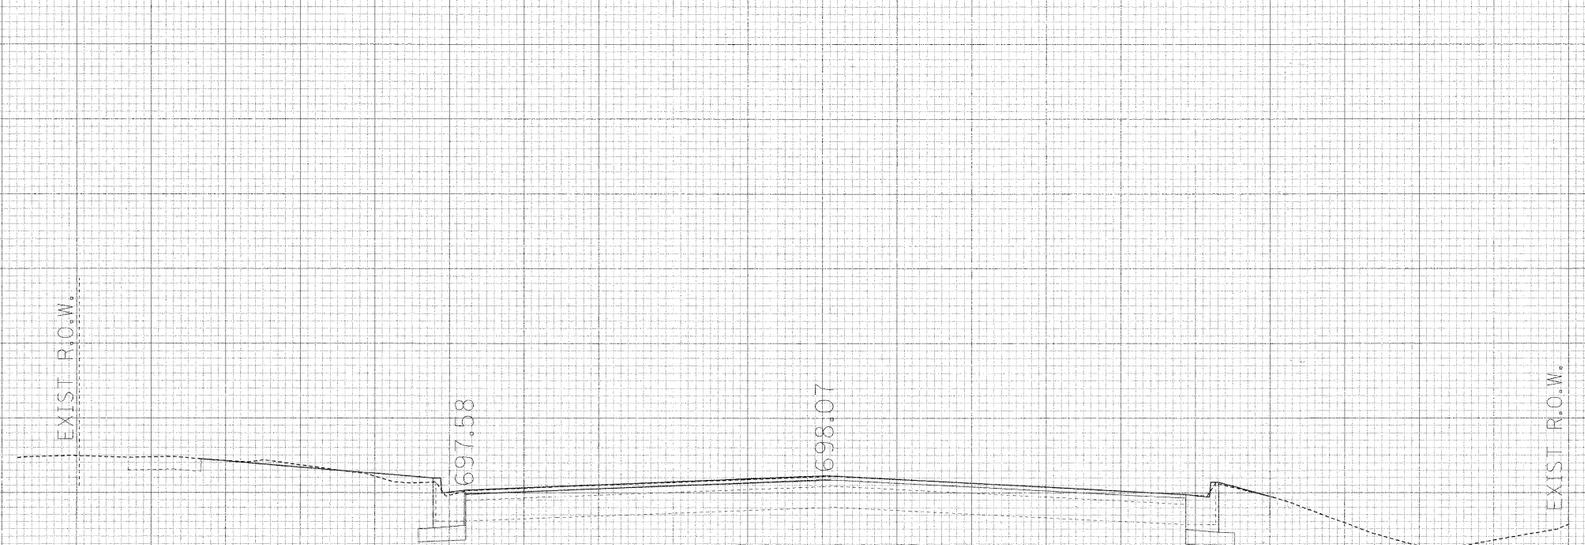

55+00.00

FILE NAME = $FILE$	USER NAME = $USER$	DESIGNED - MAP	REVISED -
		DRAWN - JMT	REVISED -
	PLOT SCALE = $SCALE$	CHECKED - MAP	REVISED -
	PLOT DATE = $DATE$	DATE - 12/01/2009	REVISED -

STATE OF ILLINOIS
DEPARTMENT OF TRANSPORTATION

ST CHARLES ROAD CROSS SECTIONS

SCALE: 1"=5'H/2.5'V | SHEET NO. 9 OF 9 SHEETS | STA. 55+00.00 TO STA. 55+00.00

F.A.U RTE.	SECTION	COUNTY	TOTAL SHEETS	SHEET NO.
2355	05-00068-00-FP	DUPAGE	141	141
	RIFORD ROAD RECONSTRUCTION	CONTRACT NO. 63092		
FED. ROAD DIST. NO.	ILLINOIS	FED. AID PROJECT		