CONTRACT NO. 63293

F.A. RTE.	SECTION	COUNTY	TOTAL SHEETS	SHEET NO.
2779	09-00246-00-RS	COOK	25	25
STA.	TO STA.			
FED. ROAD DIST. NO.	ILLINOIS	FED. AID PROJECT		

ROUTE MARKERS

- 30 — FOR U.S. ROUTES M1-40-2424
- ILL 53 — FOR ILLINOIS ROUTES M1-50-2424
- MAIN STREET — R.R. UNMARKED ROUTES SPECIAL 24" x 18" VARIABLE 4" BLACK LETTERS ON WHITE REFLECTIVE BACKGROUND

ARROWS SIGNS

- M5-1L-2115
- M5-1R-2115
- M6-1-2115
- M6-1-2115
- M6-3-2115

CARDINAL DIRECTION & DETOUR SIGNS

- NORTH M3-1-2412
- EAST M3-2-2412
- SOUTH M3-3-2412
- WEST M3-4-2412
- DETOUR M4-8-2412

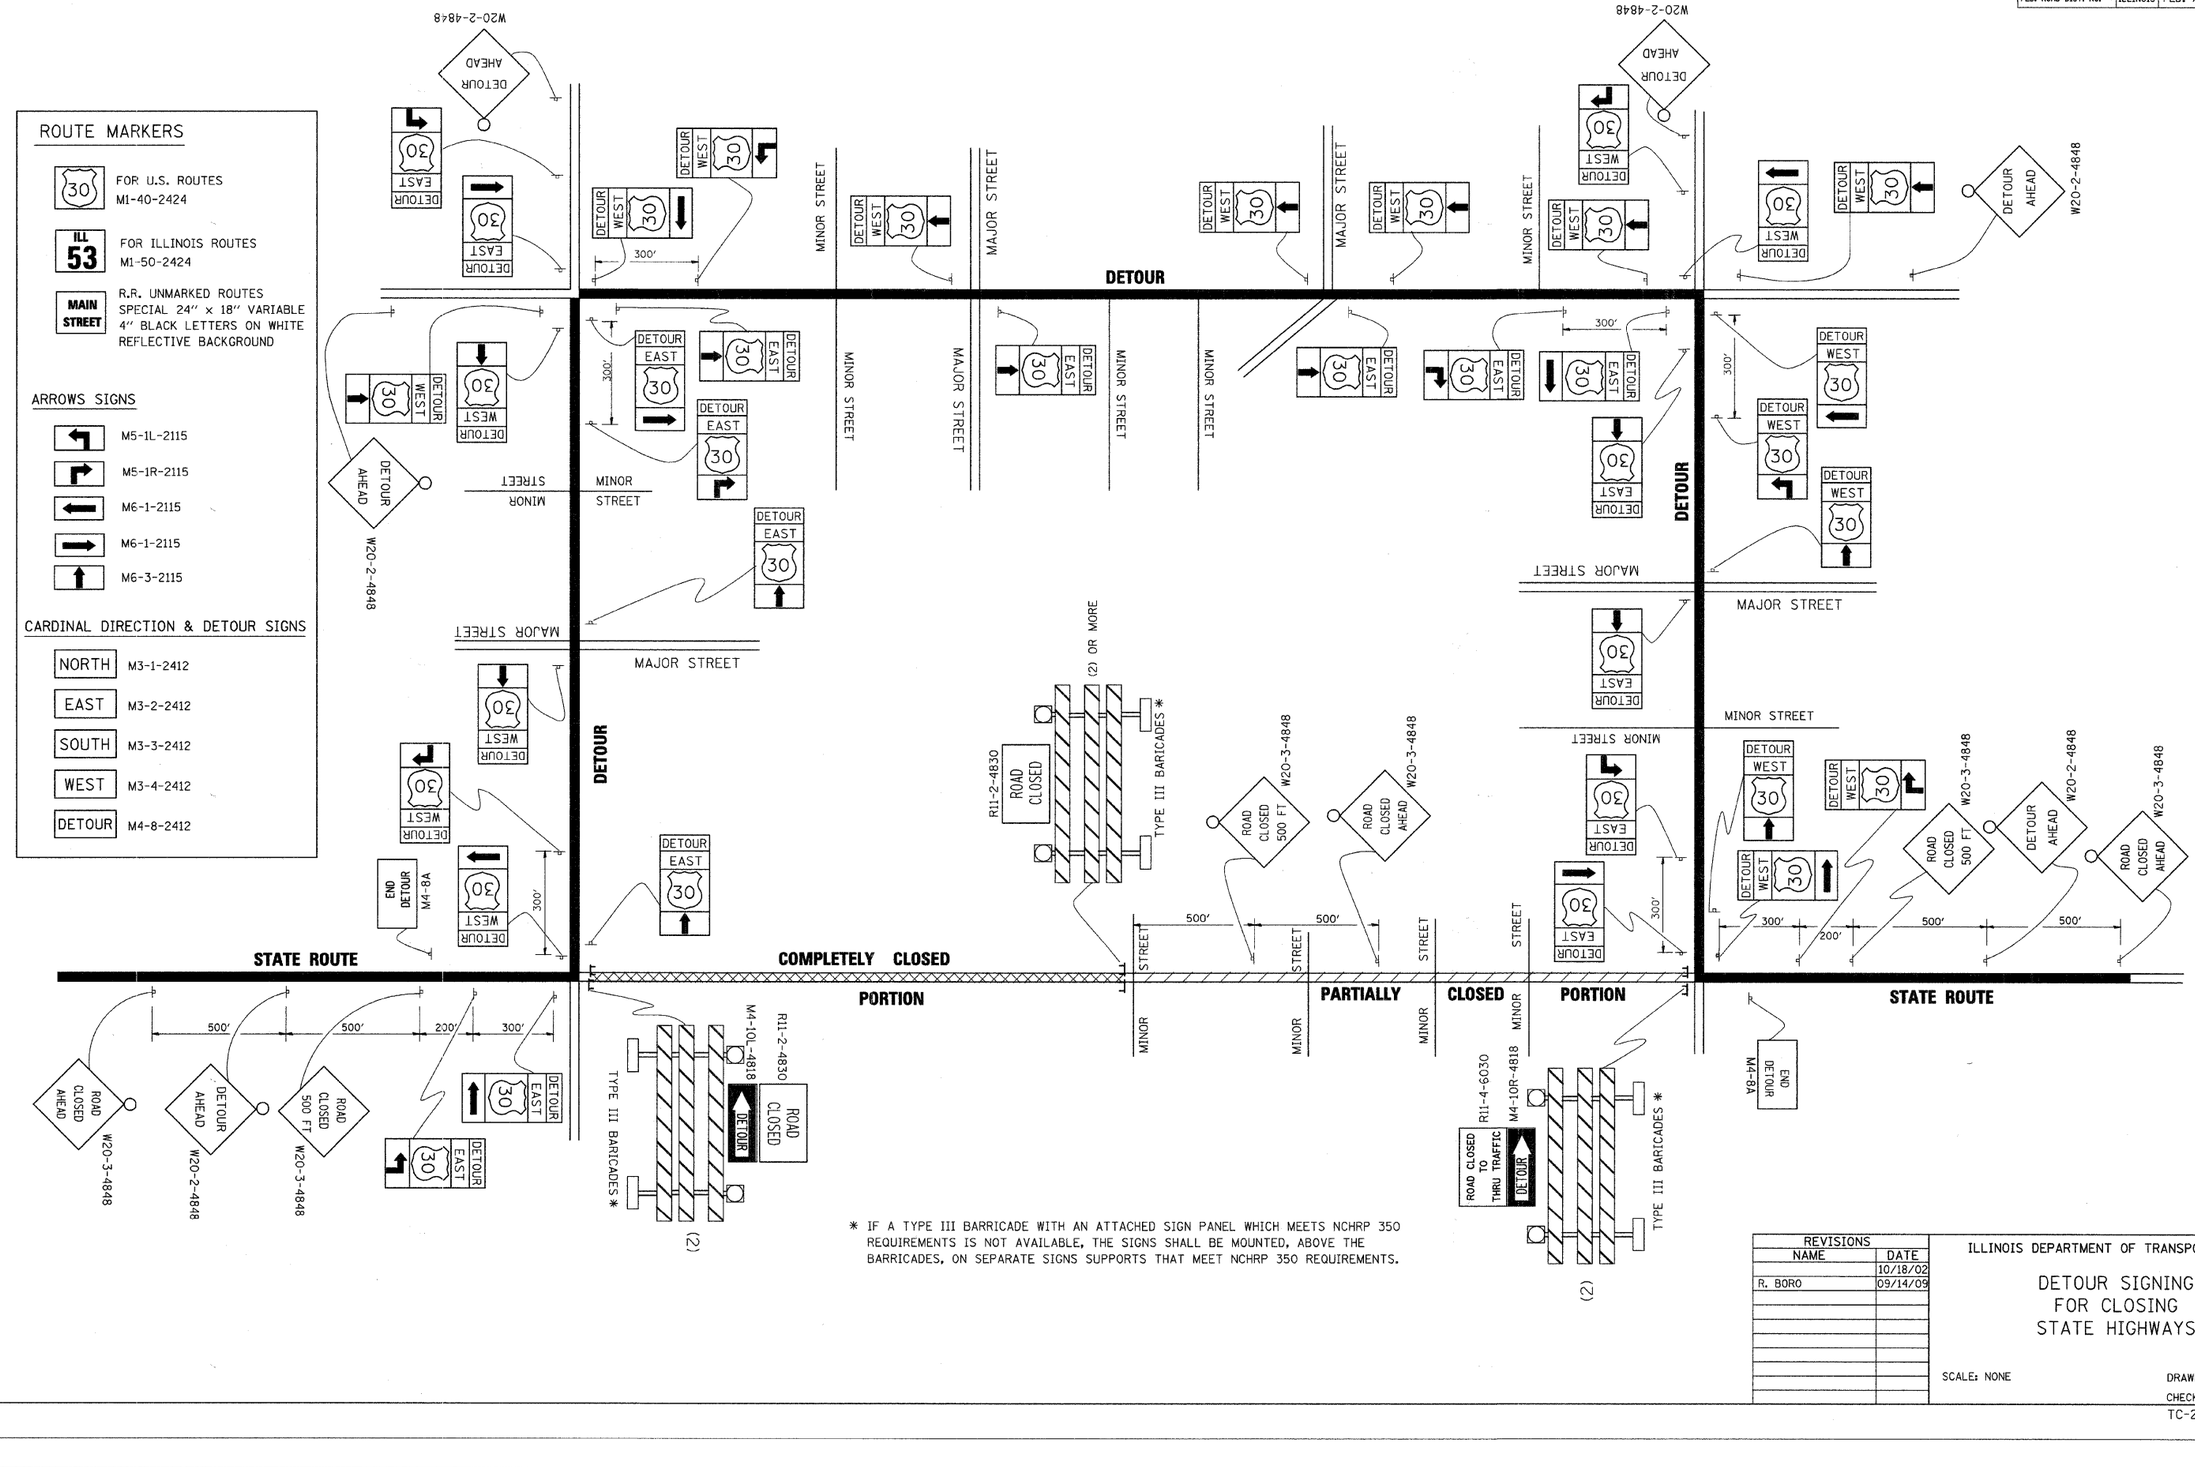

* IF A TYPE III BARRICADE WITH AN ATTACHED SIGN PANEL WHICH MEETS NCHRP 350 REQUIREMENTS IS NOT AVAILABLE, THE SIGNS SHALL BE MOUNTED, ABOVE THE BARRICADES, ON SEPARATE SIGNS SUPPORTS THAT MEET NCHRP 350 REQUIREMENTS.

REVISIONS NAME	DATE
	10/18/02
R. BORO	09/14/09

ILLINOIS DEPARTMENT OF TRANSPORTATION

DETOUR SIGNING FOR CLOSING STATE HIGHWAYS

SCALE: NONE

DRAWN BY

CHECKED BY

TC-21

PLOT DATE = 9/14/2009
FILE NAME = c:\projects\PWIDOT\DRI\WORKING\d0180364\tc21.dgn
PLOT SCALE = 49.9999 '/ IN.
USER NAME = dri-vdkoegn