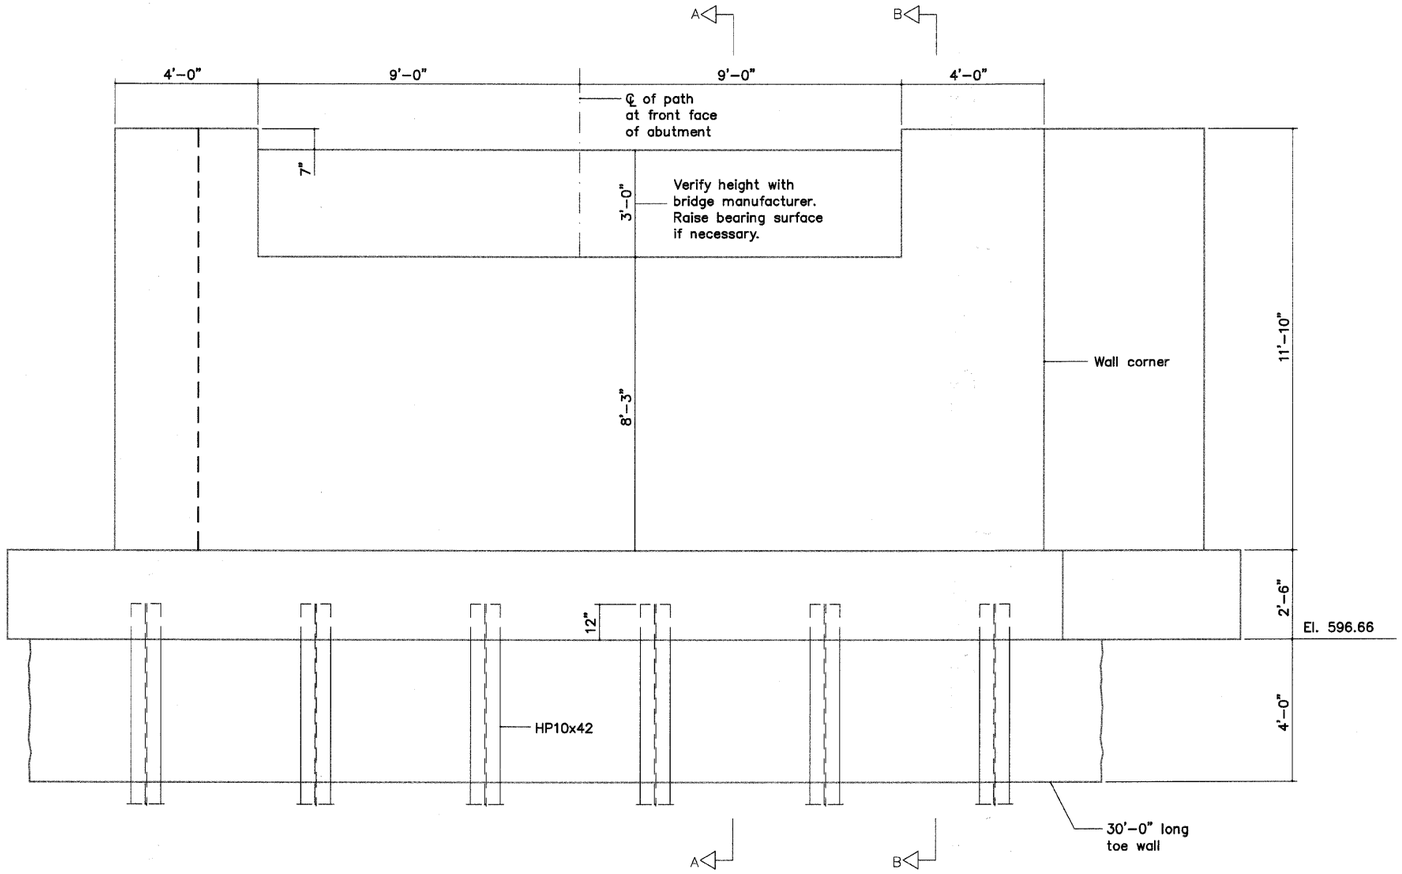

NORTH ABUTMENT ELEVATION

FRAUENHOFFER

Frauenhoffer and Associates, P.C. Consulting Engineers
3002 Crossing Court Champaign, IL 61822 217-351-6268

NORTH ABUTMENT ELEVATION	SHEET X
	DWG NO. abut.DWG
	DATE NOV 2009
	PROJ NO. 8137

ENGINEERING RESOURCE ASSOCIATES, INC.
CONSULTING ENGINEERS, SCIENTISTS & SURVEYORS

USER NAME =	DESIGNED - KJH	REVISED - ___
	DRAWN - KJH	REVISED - ___
PLOT SCALE =	CHECKED - JF	REVISED - ___
PLOT DATE =	DATE - JANUARY, 2010	REVISED - ___

STATE OF ILLINOIS
DEPARTMENT OF TRANSPORTATION

DUPAGE RIVER BRIDGE
NORTH ABUTMENT ELEVATION

SCALE: 1/2"=1'-0" | SHEET NO. 1 OF 1 SHEETS

F.A. RTE.	SECTION	COUNTY	TOTAL SHEETS	SHEET NO.
____	01-P4015-01-BT	WILL	41	25
		CONTRACT NO. 63325		
FED. ROAD DIST. NO. 1	ILLINOIS	FED. AID PROJECT		

W:\Plotfiles\PDV\70113 DuPage River Trail\Vcad\Phase 1\Frauenhoffer Details.dwg Updated by: dbussema 1/14/2010