HEUER AND ASSOCIATES	F.A.U. RTE.	SECTION	COUNTY	TOTAL SHEETS	SHEET No.
Consulting Engineers	1004	08-00079-03-FP	COOK	94	38
2315 Enterprise Drive - Suite 102 Westchester, IL 60154-5811 708-492-1000	STA. 28+00		TO STA. 34+00		
	FED. ROAD DIST. NO. 1	ILLINOIS	FED. AID PROJECT		
BLUFF AVE. IMPROVEMENTS - STAGE 3	DATE: 11/30/09		PLAN AND PROFILE		

CONTRACT No. 63353

PLAN — SURVEYED / PLOTTED / DRAWN / CHECKED / R.O.W. NOTED / STRUCTURE NO(S) / NOTE BOOK / NO. / ADD FILE NAME / DATE

PROFILE — SURVEYED / PLOTTED / DRAWN / CHECKED / R.O.W. NOTED / STRUCTURE NO(S) / NOTE BOOK / NO. / DATE

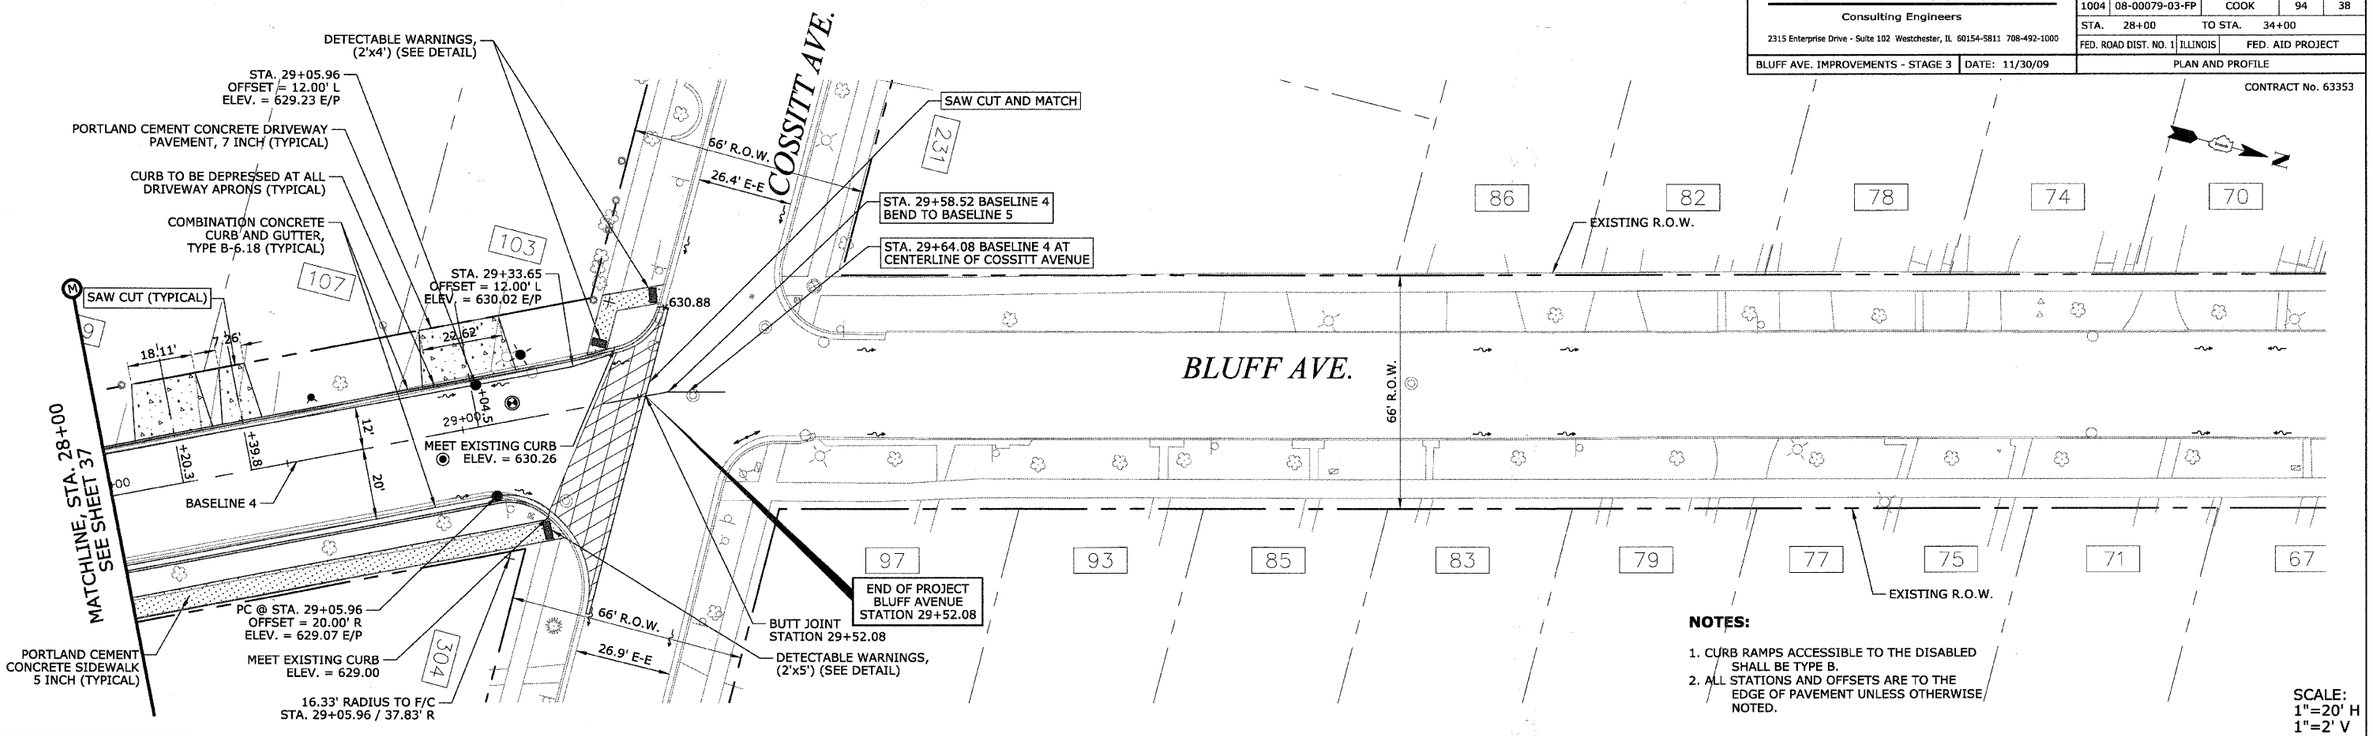

NOTES:

1. CURB RAMPS ACCESSIBLE TO THE DISABLED SHALL BE TYPE B.
2. ALL STATIONS AND OFFSETS ARE TO THE EDGE OF PAVEMENT UNLESS OTHERWISE NOTED.
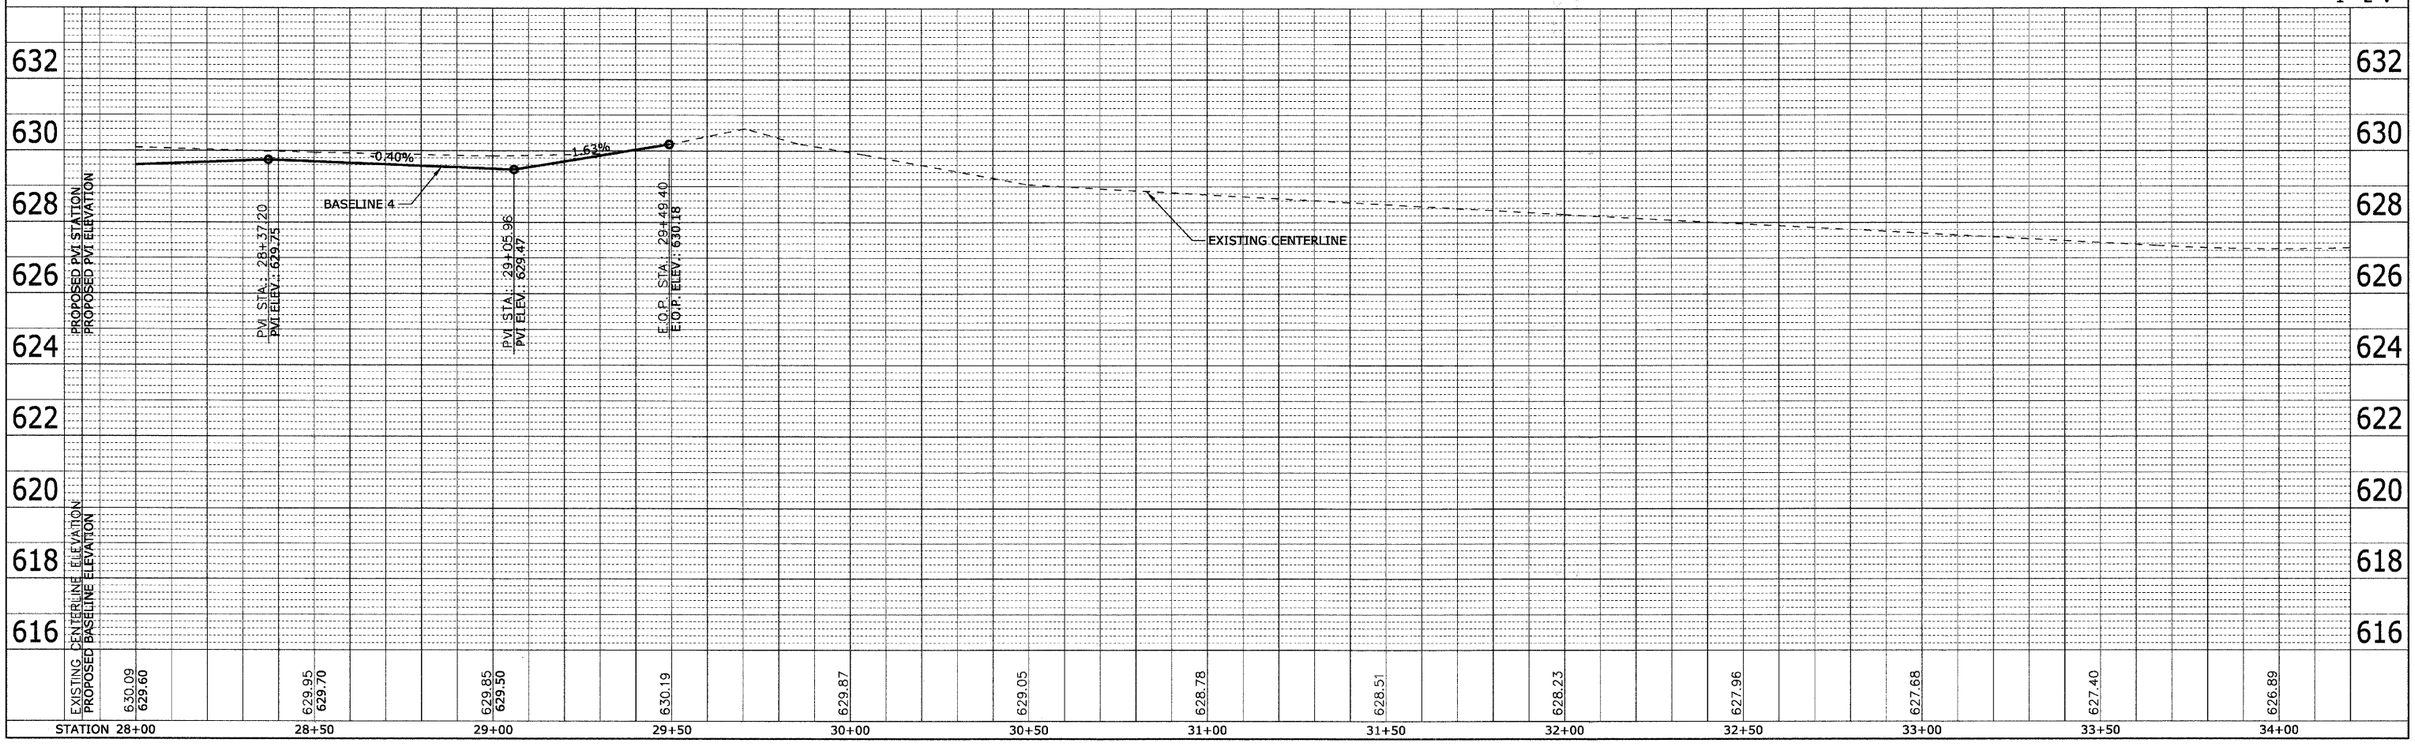
SCALE:
1"=20' H
1"=2' V