HEUER AND ASSOCIATES	F.A.U. RTE.	SECTION	COUNTY	TOTAL SHEETS	SHEET No.
Consulting Engineers	1004	08-00079-03-FP	COOK	94	39
2315 Enterprise Drive - Suite 102 Westchester, IL 60154-5811 708-492-1000	STA. 61+50		TO STA. 66+00		
	FED. ROAD DIST. NO. 1	ILLINOIS	FED. AID PROJECT		
BLUFF AVE. IMPROVEMENTS - STAGE 3 DATE: 11/30/09	PLAN AND PROFILE				

CONTRACT No. 63353

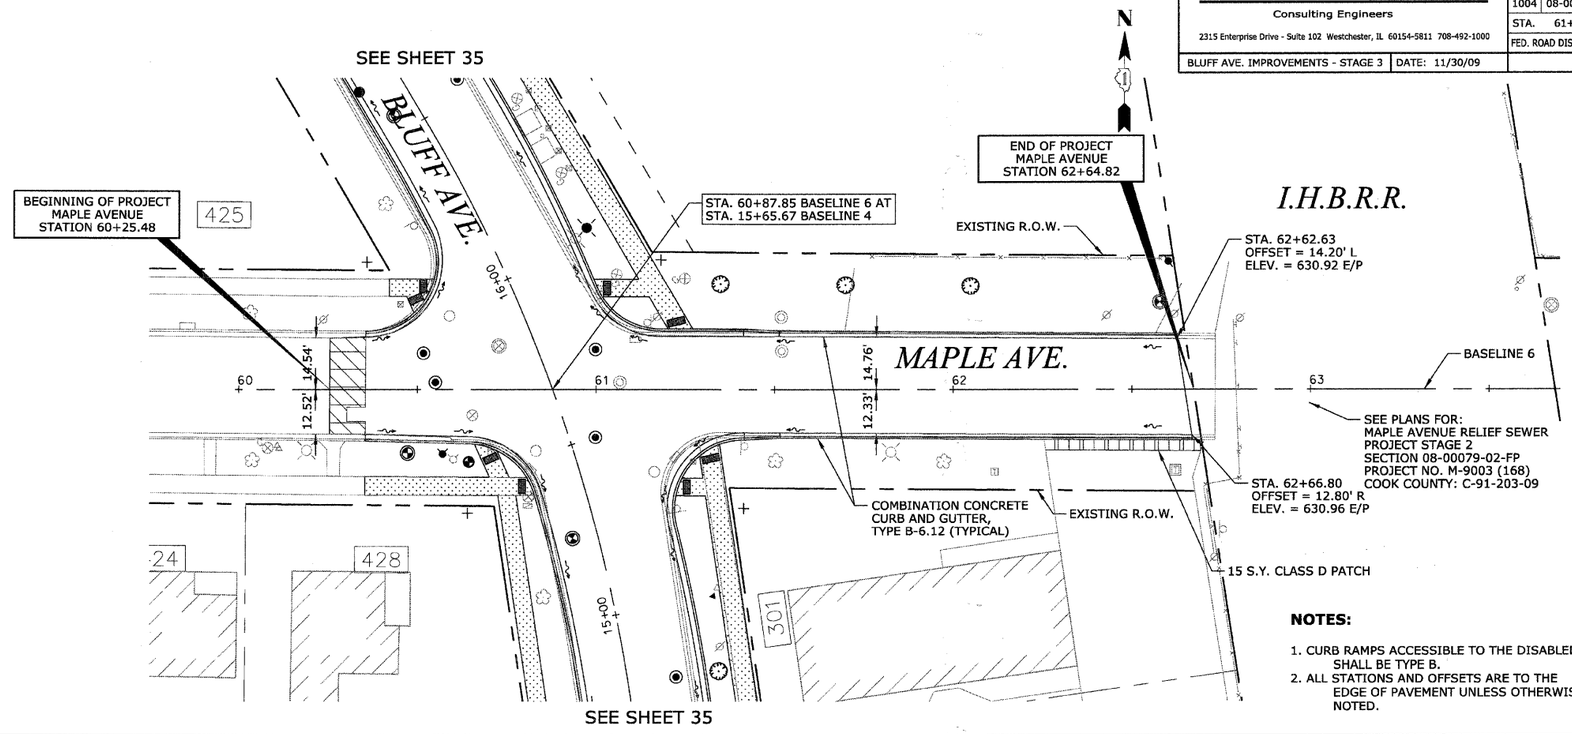

NOTES:

1. CURB RAMPS ACCESSIBLE TO THE DISABLED SHALL BE TYPE B.
2. ALL STATIONS AND OFFSETS ARE TO THE EDGE OF PAVEMENT UNLESS OTHERWISE NOTED.

SCALE:
1"=20' H
1"=2' V

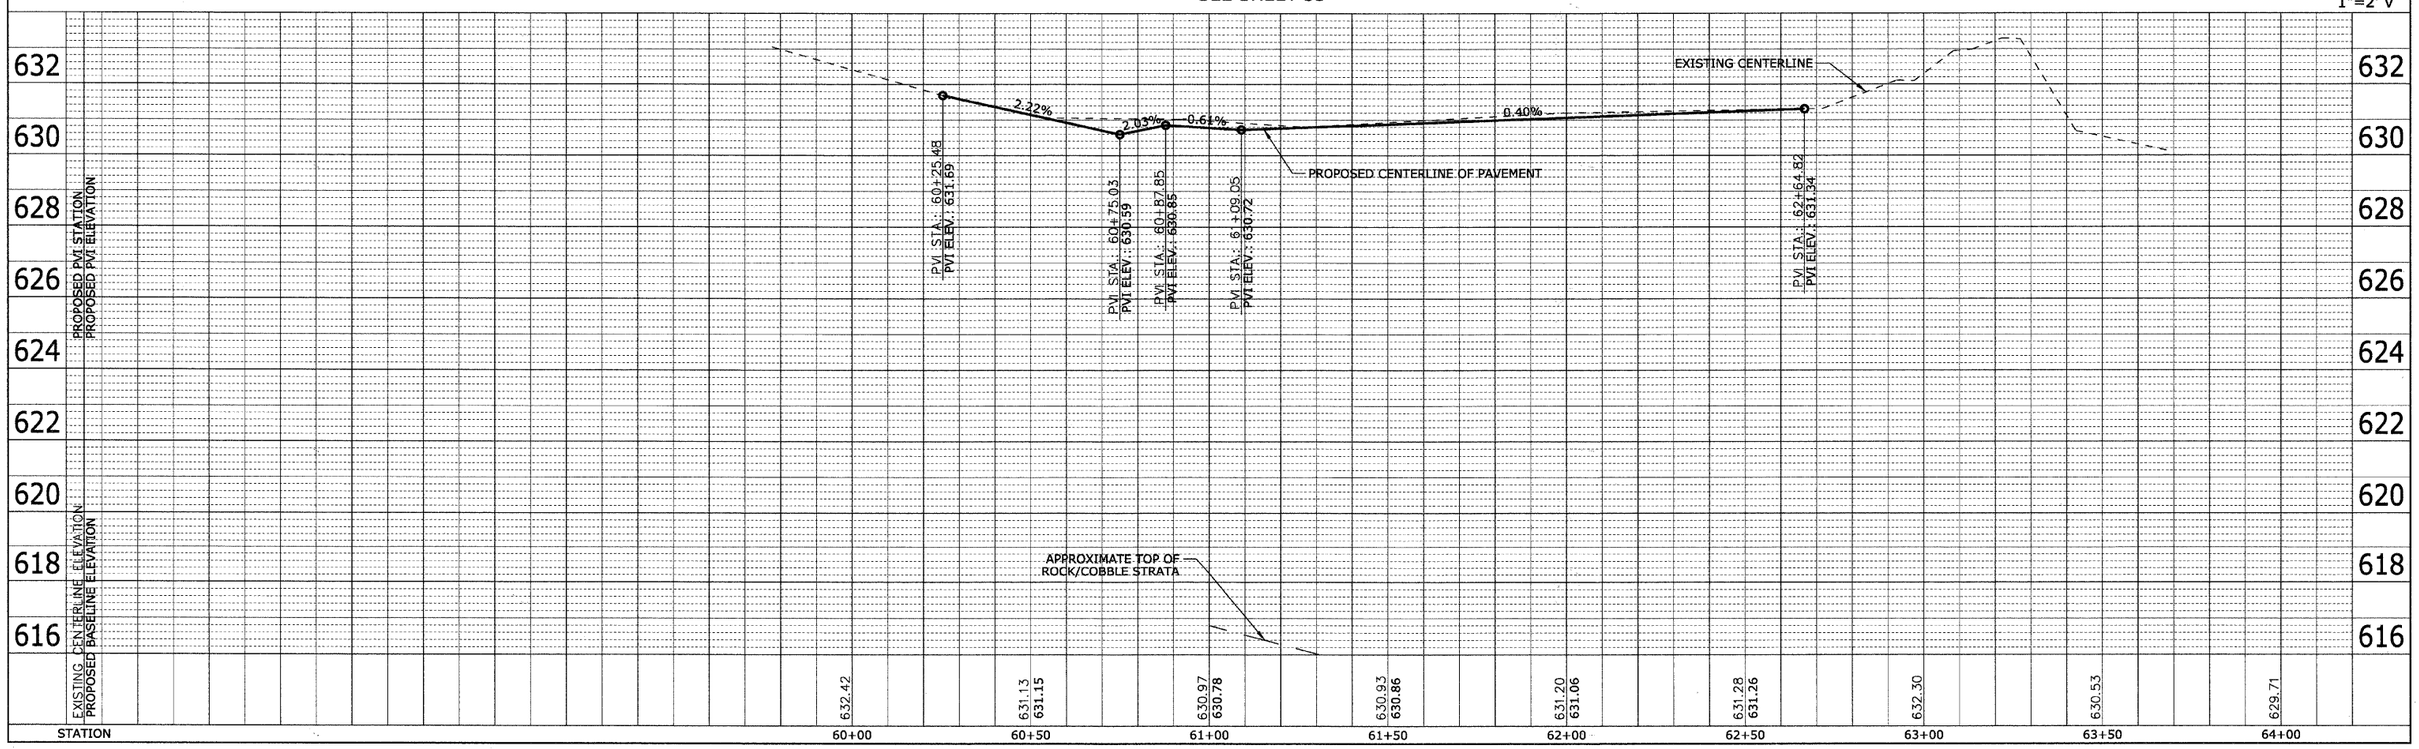

PLAN	BY	DATE
SURVEYED		
PLOTTED		
ALIGNMENT CHECKED		
RT. OF WAY CHECKED		
NOTE BOOK NO. ____		
C400 FILE NAME		

PROFILE	BY	DATE
SURVEYED		
PLOTTED		
GRADES CHECKED		
B.M. NOTED		
NOTE BOOK NO. ____	STRUCTURE NOTATIONS CHKD	