NOTES:

1. SANITARY SEWER SERVICE LATERALS AND DRAINAGE STRUCTURE LATERALS SHALL BE CONNECTED TO THE ASSOCIATED SEWER AT MANHOLE STRUCTURES, OR AT WYE OR TEE CONNECTIONS. THE EXACT LOCATION OF EACH SEWER SERVICE LATERAL SHALL BE CONFIRMED IN THE FIELD.
2. SANITARY SEWER SERVICES TO BE 6" SDR 26 PVC WITH A 1.00% MINIMUM SLOPE UNLESS OTHERWISE NOTED.
3. SEWER LENGTHS LISTED CENTER OF STRUCTURE TO CENTER OF STRUCTURE. SEWER SLOPES CALCULATED FROM CENTER OF STRUCTURE TO CENTER OF STRUCTURE.
4. TRENCH BACKFILL REQUIRED UNDER ALL AND WITHIN 2' OF ALL PAVED SURFACES.

HEUER AND ASSOCIATES Consulting Engineers 2315 Enterprise Drive - Suite 102 Westchester, IL 60154-5811 708-492-1000	F.A.U. RTE.	SECTION	COUNTY	TOTAL SHEETS	SHEET No.
	1004	08-00079-03-FP	COOK	94	43
	STA. 16+50		TO STA. 22+00		
	FED. ROAD DIST. NO. 1	ILLINOIS	FED. AID PROJECT		
BLUFF AVE. IMPROVEMENTS - STAGE 3 / DATE: 11/30/09	DRAINAGE AND UTILITY IMPROVEMENTS				

CONTRACT No. 63353

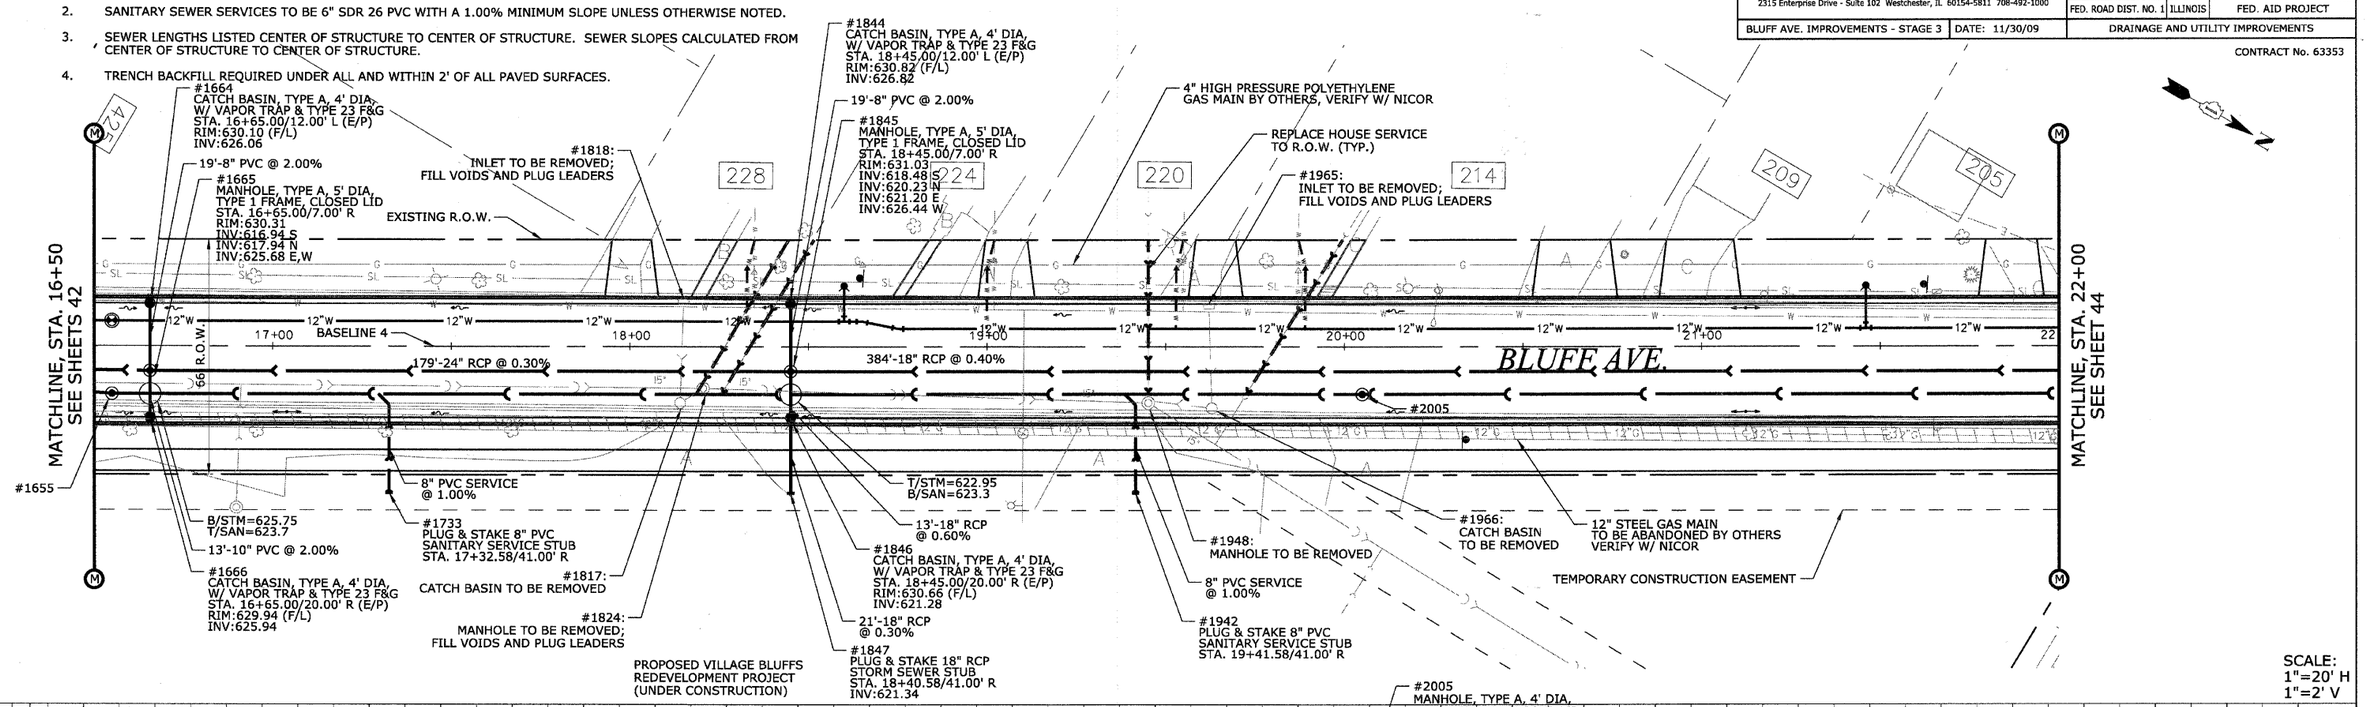

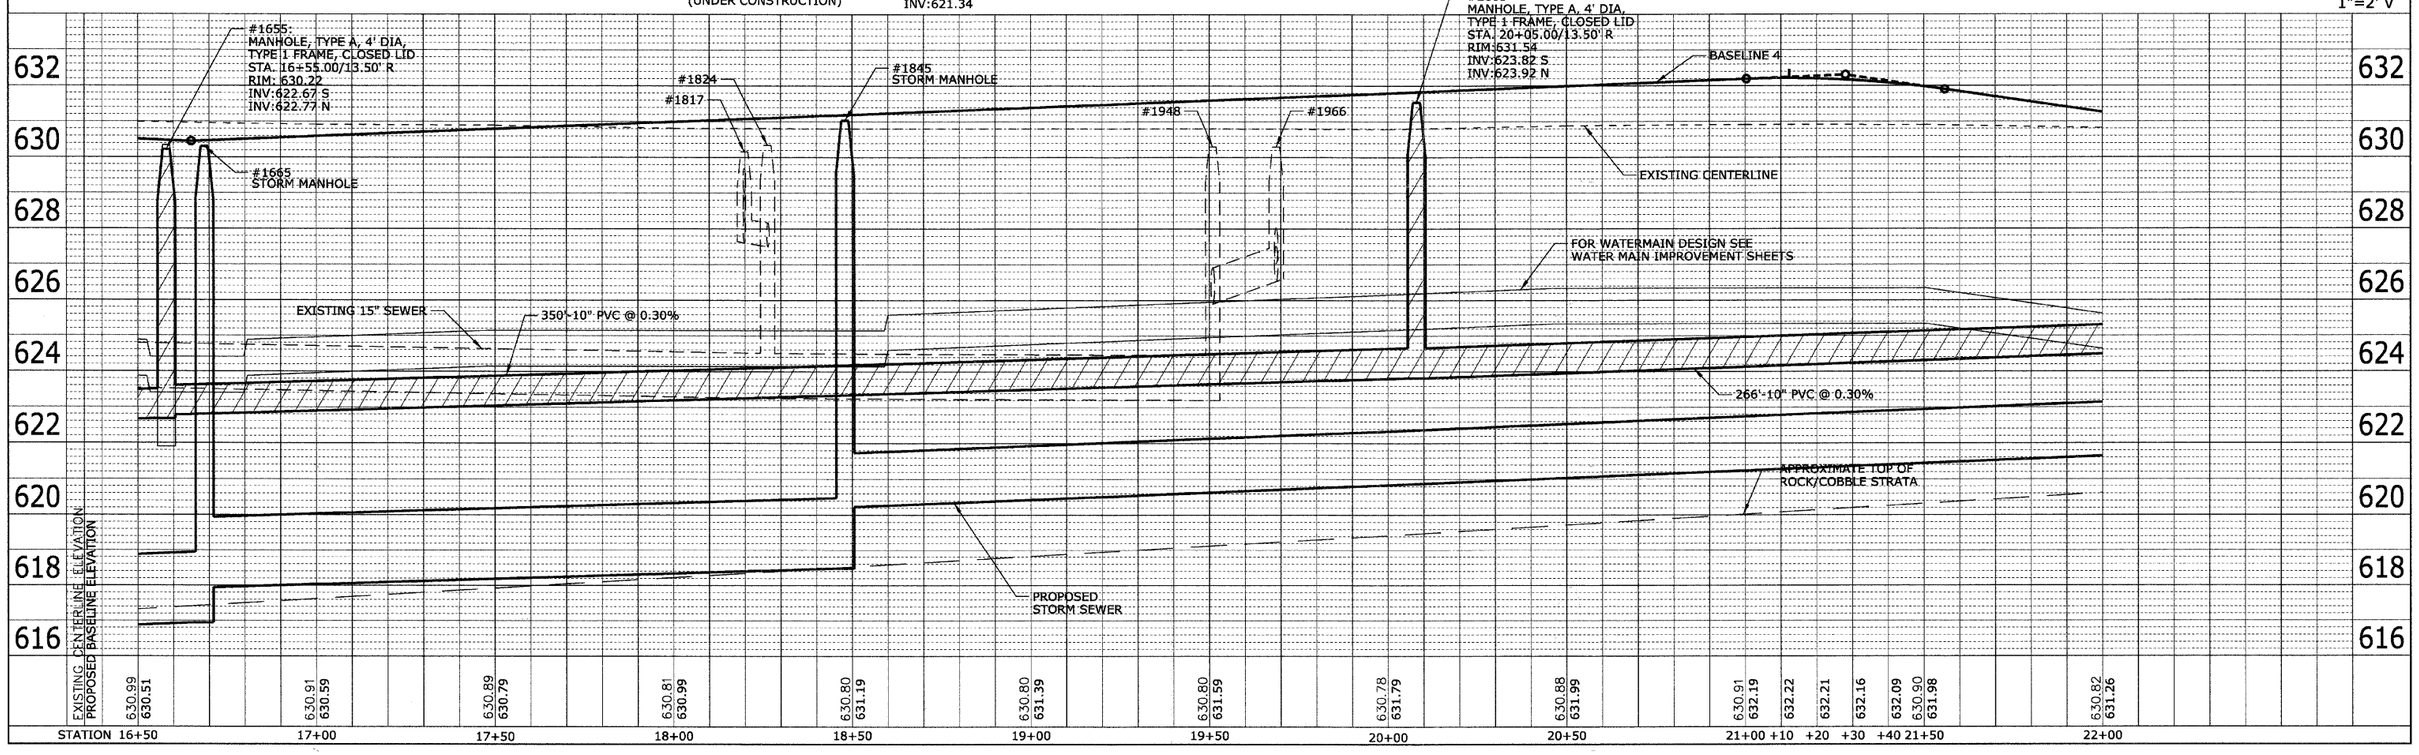

PLAN	BY	DATE
SURVEYED		
PLOTTED		
A.O.TITLE		
RT. OF WAY CHECKED		
CADD FILE NAME		
NOTE BOOK NO.		

PROFILE	BY	DATE
SURVEYED		
PLOTTED		
PLANS PREPARED		
B.M. NOTED		
STRUCTURE NOTATNS CHKD		
NOTE BOOK NO.		