HEUER AND ASSOCIATES Consulting Engineers 2315 Enterprise Drive - Suite 102 Westchester, IL 60154-5811 708-492-1000	F.A.U. RTE.	SECTION	COUNTY	TOTAL SHEETS	SHEET No.
	1004	08-00079-03-FP	COOK	94	54
	STA. 1+31.00		TO STA. 5+50		
	FED. ROAD DIST. NO. 1	ILLINOIS	FED. AID PROJECT		

CONTRACT No. 63353

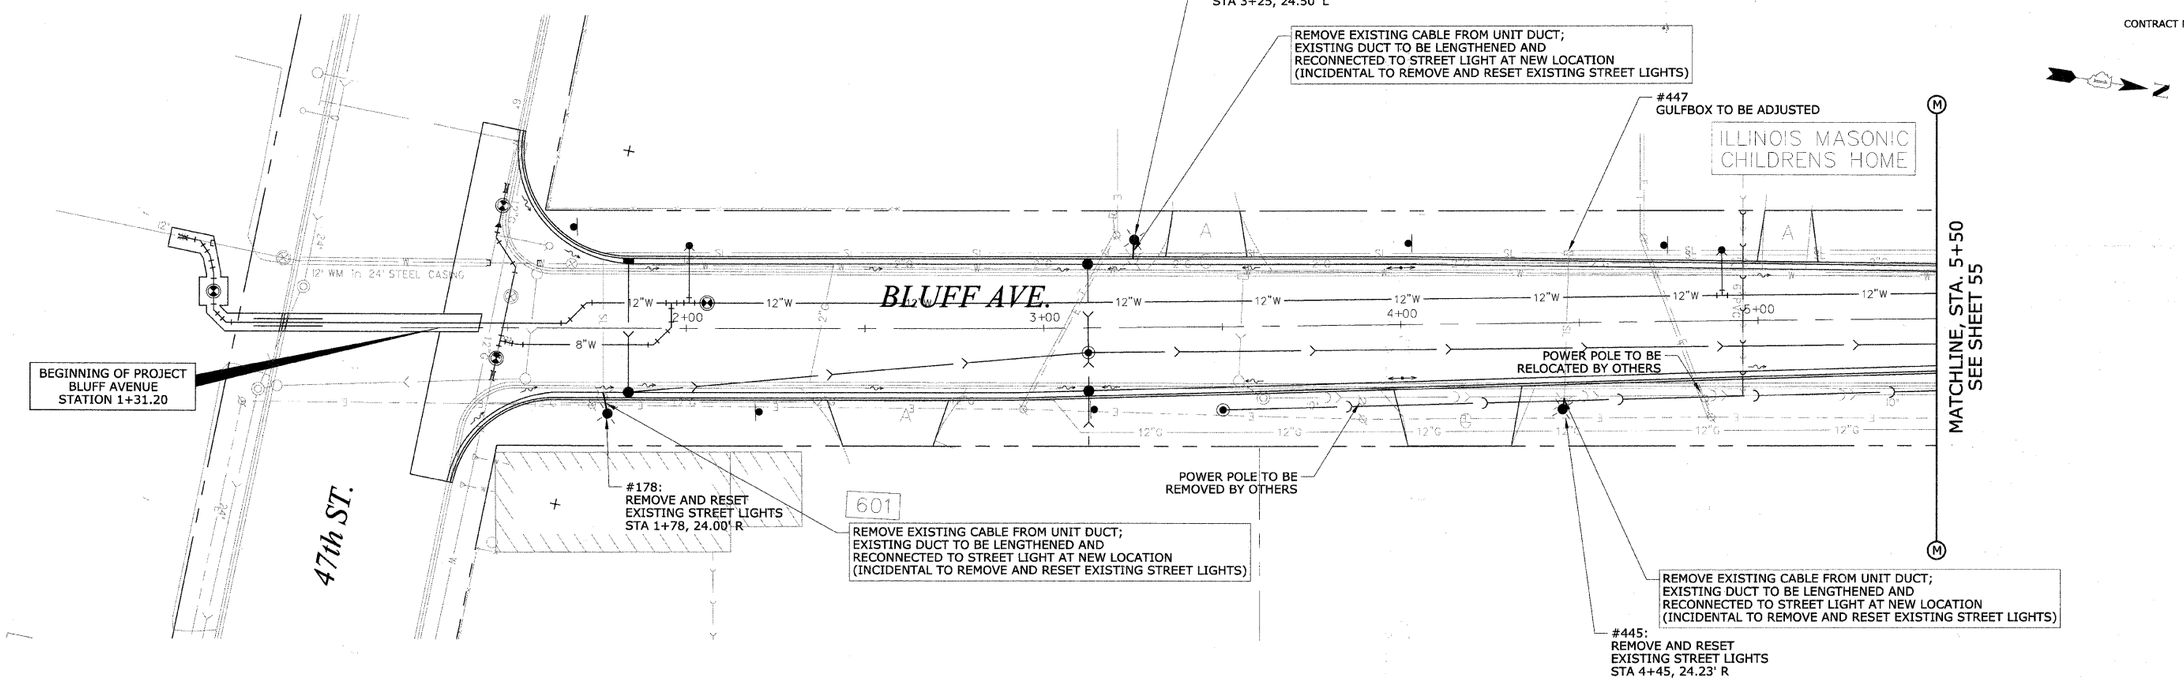

PLAN		BY	DATE
NOTE BOOK NO.	SURVEYED PLOTTED ALIGNMENT CHECKED STAKE WE VERIFIED CADD FILE NAME		

PROFILE		BY	DATE
NOTE BOOK NO.	SURVEYED PLOTTED GRADES CHECKED BM WVD STRUCTURE NOTATIONS OKKD		

REVISIONS	
NAME	DATE
PER IDOT	01-04-10

ILLINOIS DEPARTMENT OF TRANSPORTATION

BLUFF AVENUE IMPROVEMENTS STAGE 3

ELECTRICAL/STREETLIGHTING PLAN

SCALE: 1" = 20' H (Full Size)
1" = 44' H (Tabloid)

DRAWN BY H&A

DATE 11/30/2009

CHECKED BY JRH