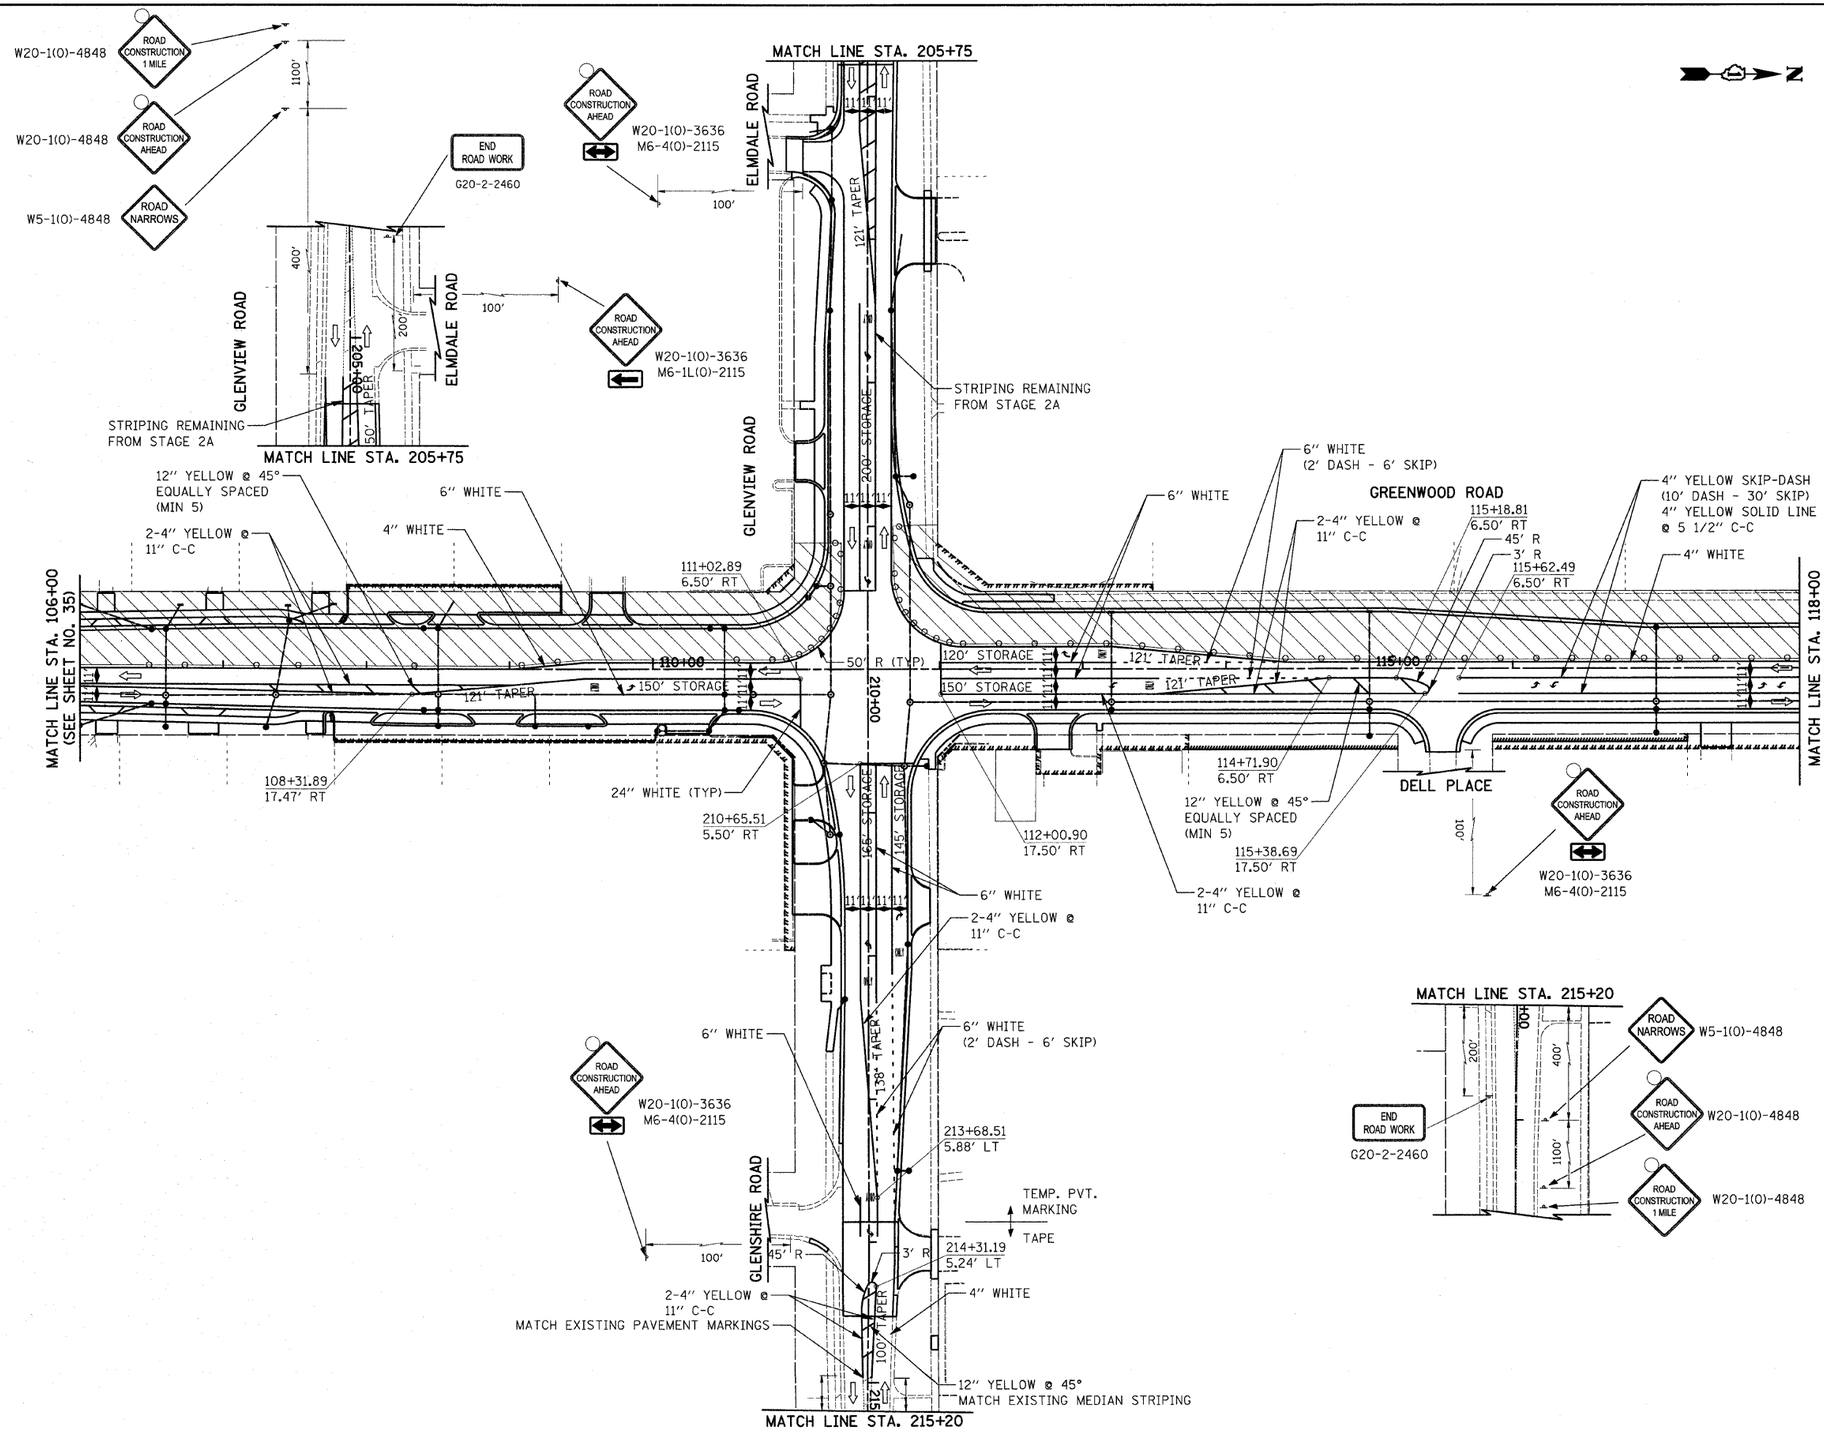

FILE NAME = J:\2275\Cad\Sheet\2275_MOT_03_01.dgn	USER NAME = blg	DESIGNED - KRK	REVISED -
		DRAWN - KRK	REVISED -
	PLOT SCALE = 50.0000 ' / IN.	CHECKED - DJK	REVISED -
	PLOT DATE = 1/28/2010	DATE - 11-23-09	REVISED -

STATE OF ILLINOIS
DEPARTMENT OF TRANSPORTATION

MAINTENANCE OF TRAFFIC STAGE 3

SCALE: 1"=50' | SHEET NO. 4 OF 5 SHEETS | STA. | TO STA.

F.A.P. RTE.	SECTION	COUNTY	TOTAL SHEETS	SHEET NO.
2743	05-00161-00-CH	COOK	112	34
			CONTRACT NO. 63383	
FED. ROAD DIST. NO. 1	ILLINOIS	FED. AID PROJECT	CMM-M-8003(543)	