LAKE COUNTY FOREST PRESERVE DISTRICT
PIN 15-11-100-025

COMBINATION CONCRETE CURB AND GUTTER, TYPE B-6.12 (SPECIAL) (60604200)

HOT-MIX ASPHALT SURFACE COURSE, MIX "D", N70, 2" (40603340)
HOT-MIX ASPHALT BINDER COURSE, IL-19.0, N70, 7" (40603085)
AGGREGATE SUBGRADE, 12" (Z0001050)
GEOTECHNICAL FABRIC FOR GROUND STABILIZATION (21001000)

PROPOSED ℄ EVERETT ROAD

PROP. R.O.W.

MATCH LINE STA. 3278+00

+17.7, 24.2'RT

EXISTING R.O.W.

WIRE FENCE

OLD FENCE POSTS

PC Sta 3279+79.59

3280+00

100+00

PI Sta 3280+35.00

3279

3278

N 85° 16' 22" E
218.78'

80' R.O.W.

14'

PROP. CURVE PREVE-02
PI STA. = 3280+35.00
Δ = 12° 38' 52" (RT)
D = 11° 27' 33"
R = 500.00' EXISTING R.O.W.
T = 55.41'
L = 110.37'
E = 3.06'
e = N.C.
T.R. = N/A
S.E. RUN = N/A
P.C. STA = 3279+79.59
P.T. STA = 3280+89.96

+74.0, 6.7'RT
+71.5, 29.3'RT
+73.8, 29.9'RT
+66.2, 48.6'RT
+68.2, 44.5'RT

COMBINATION CONCRETE CURB AND GUTTER, TYPE B-6.24 (60605000)

CABLE TV VAULT

STONE RIPRAP, CLASS A3 (28100105)
FILTER FABRIC (28200200)

LAKE COUNTY FOREST PRESERVE DISTRICT
PIN 15-11-200-021

PC Sta 3360+22.40

3360+00

101

Δ = 38° 19' 48" W, 32"

PT Sta 3280+89.96

3281

Δ = 22° 04' 46" E
114.28'

EQUATIONS:
Sta 111+87.03 BK =
Sta 0+00.00 AH
PCC Sta 0+00.00

103

3363

LAKE COUNTY FOREST PRESERVE DISTRICT
PIN 15-12-100-024

SEE ROUNDABOUT PLAN FOR MORE DETAIL

HOT-MIX ASPHALT SURFACE COURSE, MIX "D", N70, 2" (40603340)
HOT-MIX ASPHALT BINDER COURSE, IL-19.0, N70, 7" (40603085)
AGGREGATE SUBGRADE, 12" (Z0001050)
GEOTECHNICAL FABRIC FOR GROUND STABILIZATION (21001000)

PIPE UNDERDRAINS (MODIFIED) (X6013600) (TYP.)

EXISTING BIKE PATH

+98.4, 24.6'LT

PROP. R.O.W.

EXISTING R.O.W.

+00.1, 24.6'LT

PC Sta 3282+04.74

3282

3283

PI Sta 3283+16.93

MATCH LINE STA. 3284+00

+10.8, 28.8'RT
+15.1, 51.3'RT
+12.3, 28.4'RT
+16.6, 50.8'RT
+51.4, 24.6'RT

90' R.O.W.

EXISTING R.O.W.

GUTTER FLAG PITCHED TOWARD BACK OF CURB ON SOUTH SIDE OF SPLITTER ISLANDS

COMBINATION CONCRETE CURB AND GUTTER, TYPE B-6.12 (SPECIAL) (60604200)

COMBINATION CONCRETE CURB AND GUTTER, TYPE B-6.24 (60605000)

VILLAGE OF LINCOLNSHIRE
PIN 15-12-100-032

REMOVAL LEGEND

- PAVEMENT REMOVAL (44000100)
- AGGREGATE SHOULDER REMOVAL PAID FOR AS EARTH EXCAVATION (20200100)
- SIDEWALK REMOVAL (44000600)
- HOT-MIX ASPHALT SURFACE REMOVAL, 2 3/4" (44000160)
- FIELD ENTRANCE REMOVAL PAID FOR AS EARTH EXCAVATION (20200100)
- POINT AND LINEAR REMOVAL ITEMS

PROP. CURVE PREVE-03
PI STA. = 3283+16.93
Δ = 8° 33' 17" (LT)
D = 3° 49' 11"
R = 1,500.00'
T = 112.19'
L = 223.96'
E = 4.19'
e = 3.50%
T.R. = 56.00'
S.E. RUN = 98.00'
P.C. STA = 3282+04.74
P.T. STA = 3284+28.70

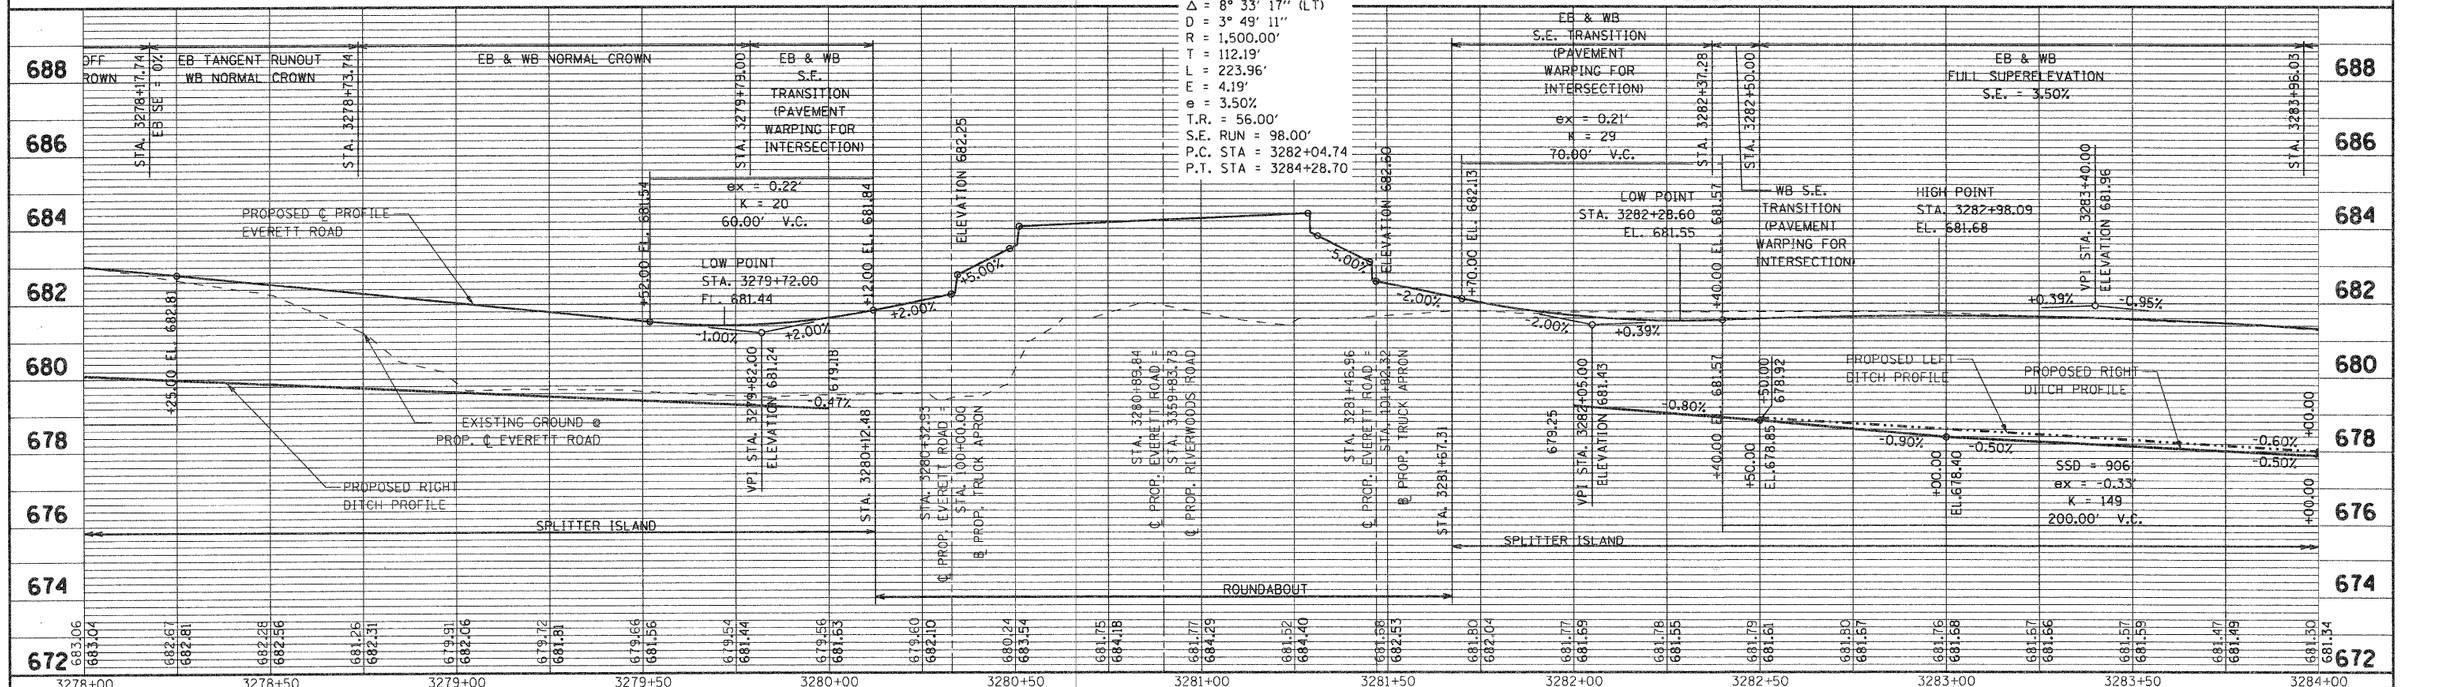

REVISIONS / REMARKS					
NO.	DESCRIPTION	DATE	BY	DESIGNED BY:	JRM
		/ /		CHECKED BY:	MPK/JLC
		/ /		DATE:	1/22/2010

VERT 2 0
SCALES HORIZ. 0 20 40

HDR
30 N LaSalle Street, Suite 3220
Chicago, IL 60602
312-443-4900
HDR Engineering, Inc.

LakeCounty
Division of Transportation

EVERETT ROAD
PLAN & PROFILE STA. 3278+00 TO STA. 3284+00

ROUTE	SECTION	SECTION NUMBER	SHEET	SHEETS
58/52	136	04-00136-06-CH	50	107

63415

FILE NAME: $FILE$