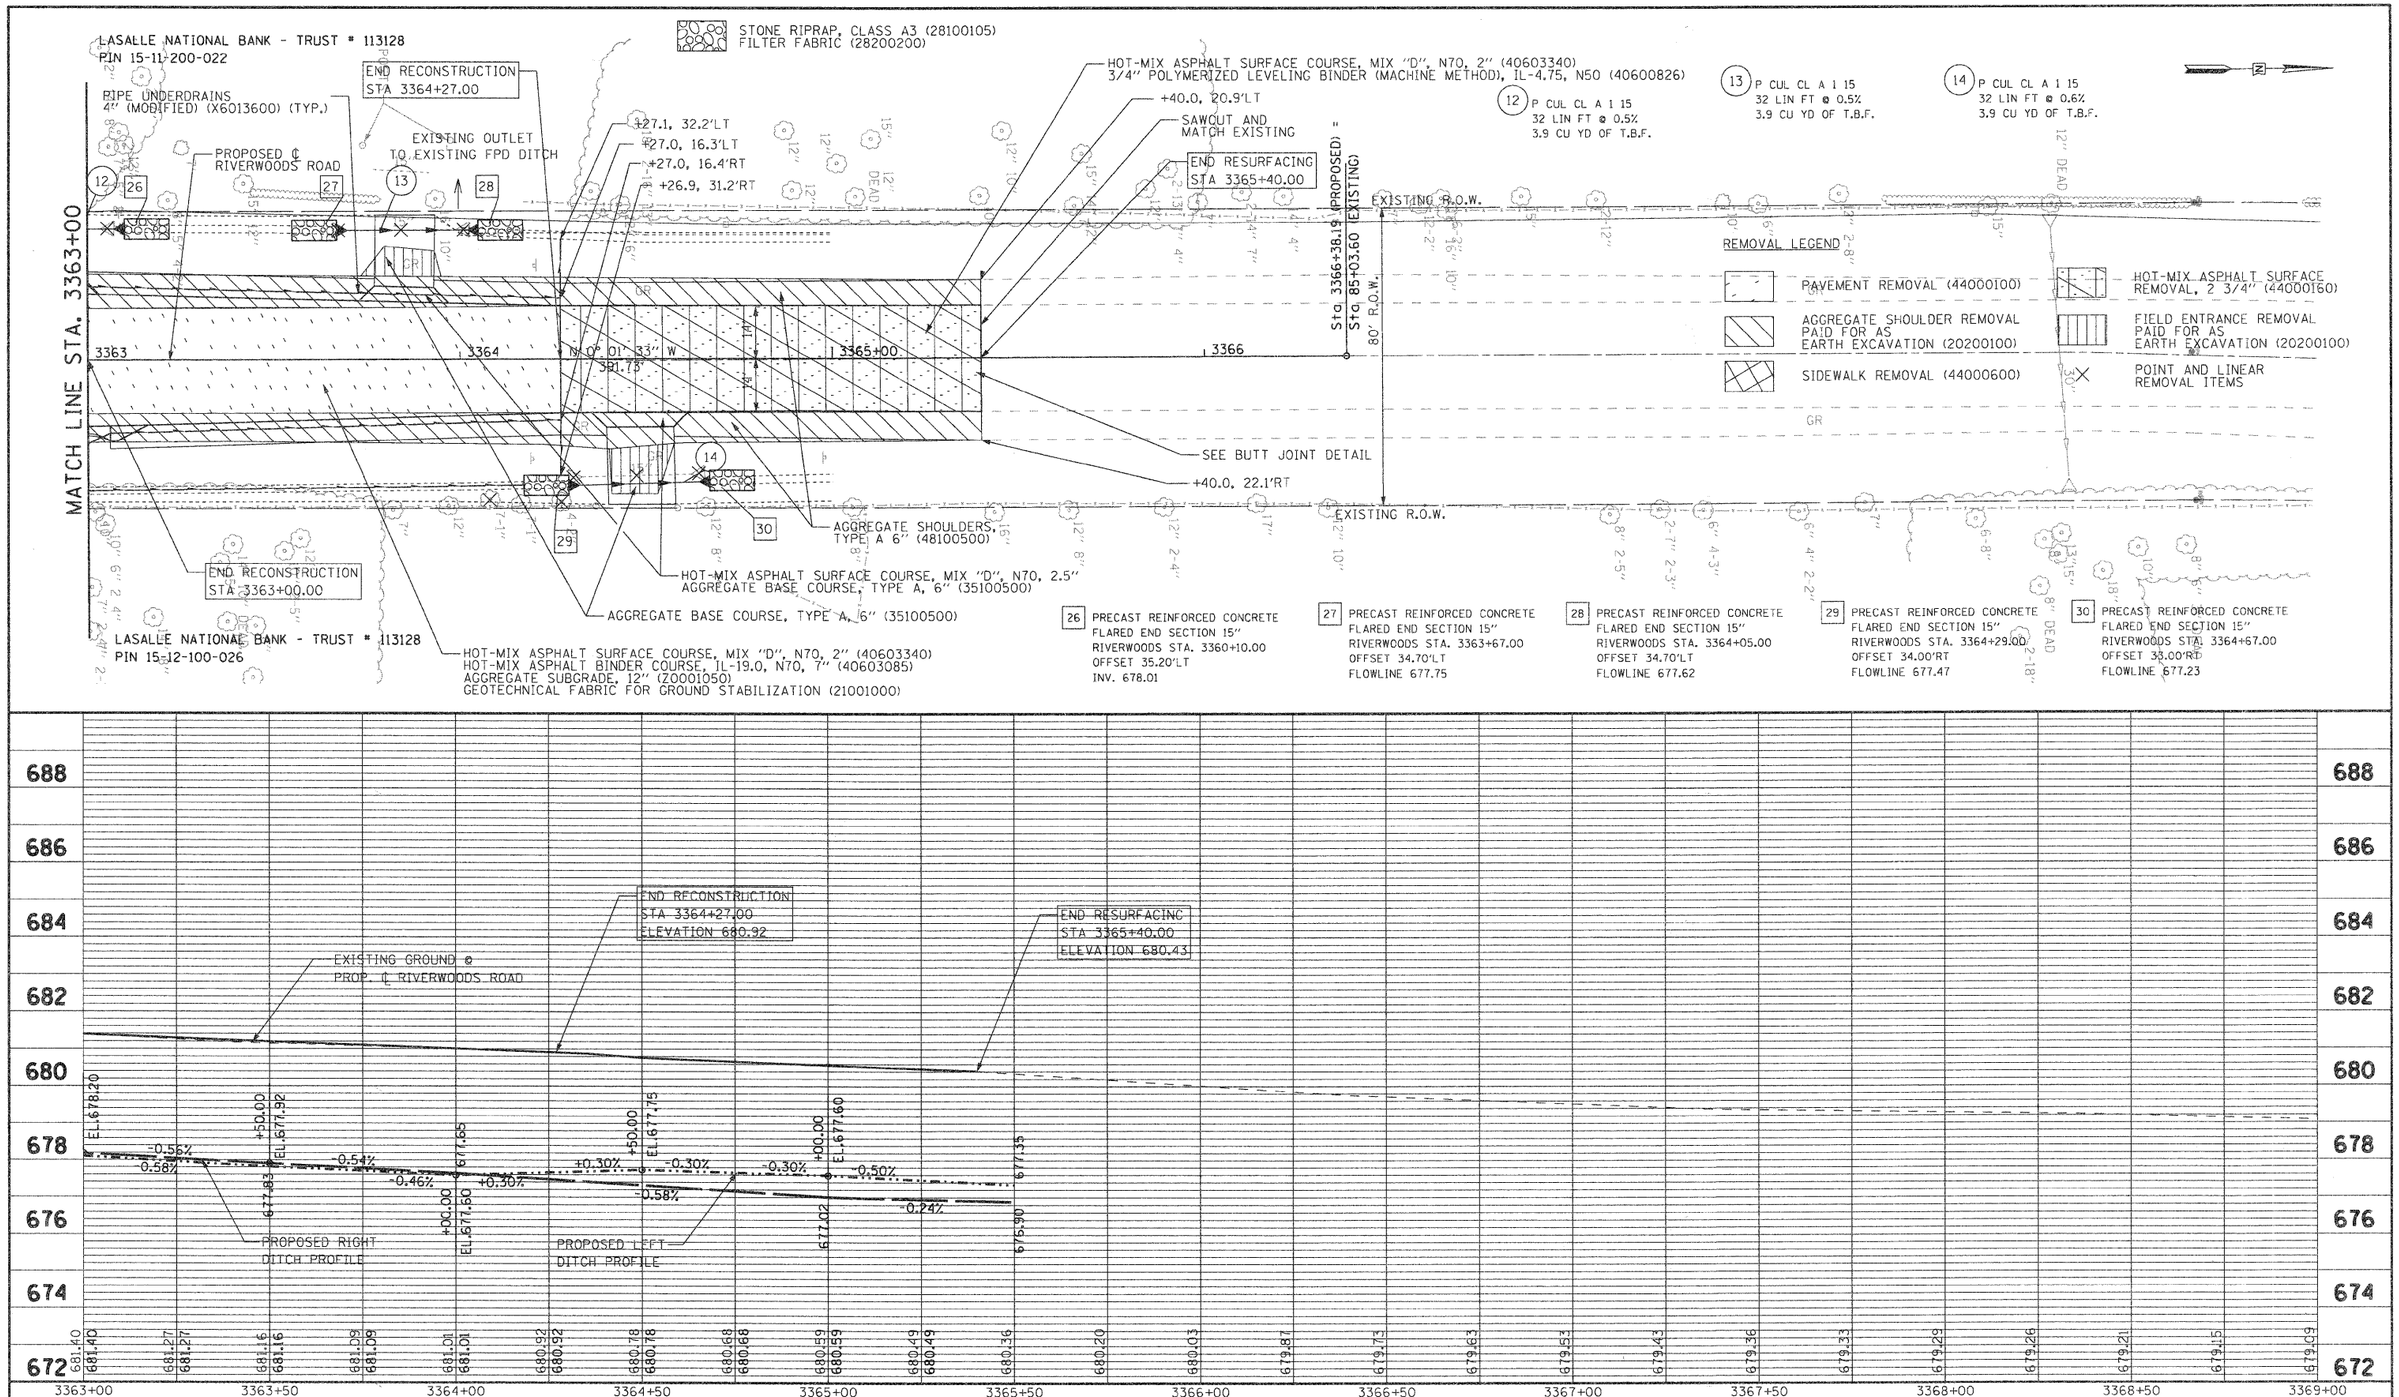

63415

REVISIONS / REMARKS					
NO.	DESCRIPTION	DATE	BY	DESIGNED BY:	JRM
		/ /		CHECKED BY:	MPK/JLC
		/ /		DATE:	1/22/2010

SCALES
VERT 2 0
HORIZ 0 20 40

HDR Engineering, Inc.
30 N LaSalle Street, Suite 3220
Chicago, IL 60602
312-443-4900

LakeCounty
Division of Transportation

RIVERWOODS ROAD

PLAN & PROFILE STA. **3363+00** TO STA. **3369+00**

ROUTE	SECTION	SECTION NUMBER	SHEET	SHEETS
58/52	136	04-00136-06-CH	54	107

FILE NAME: $FILE$