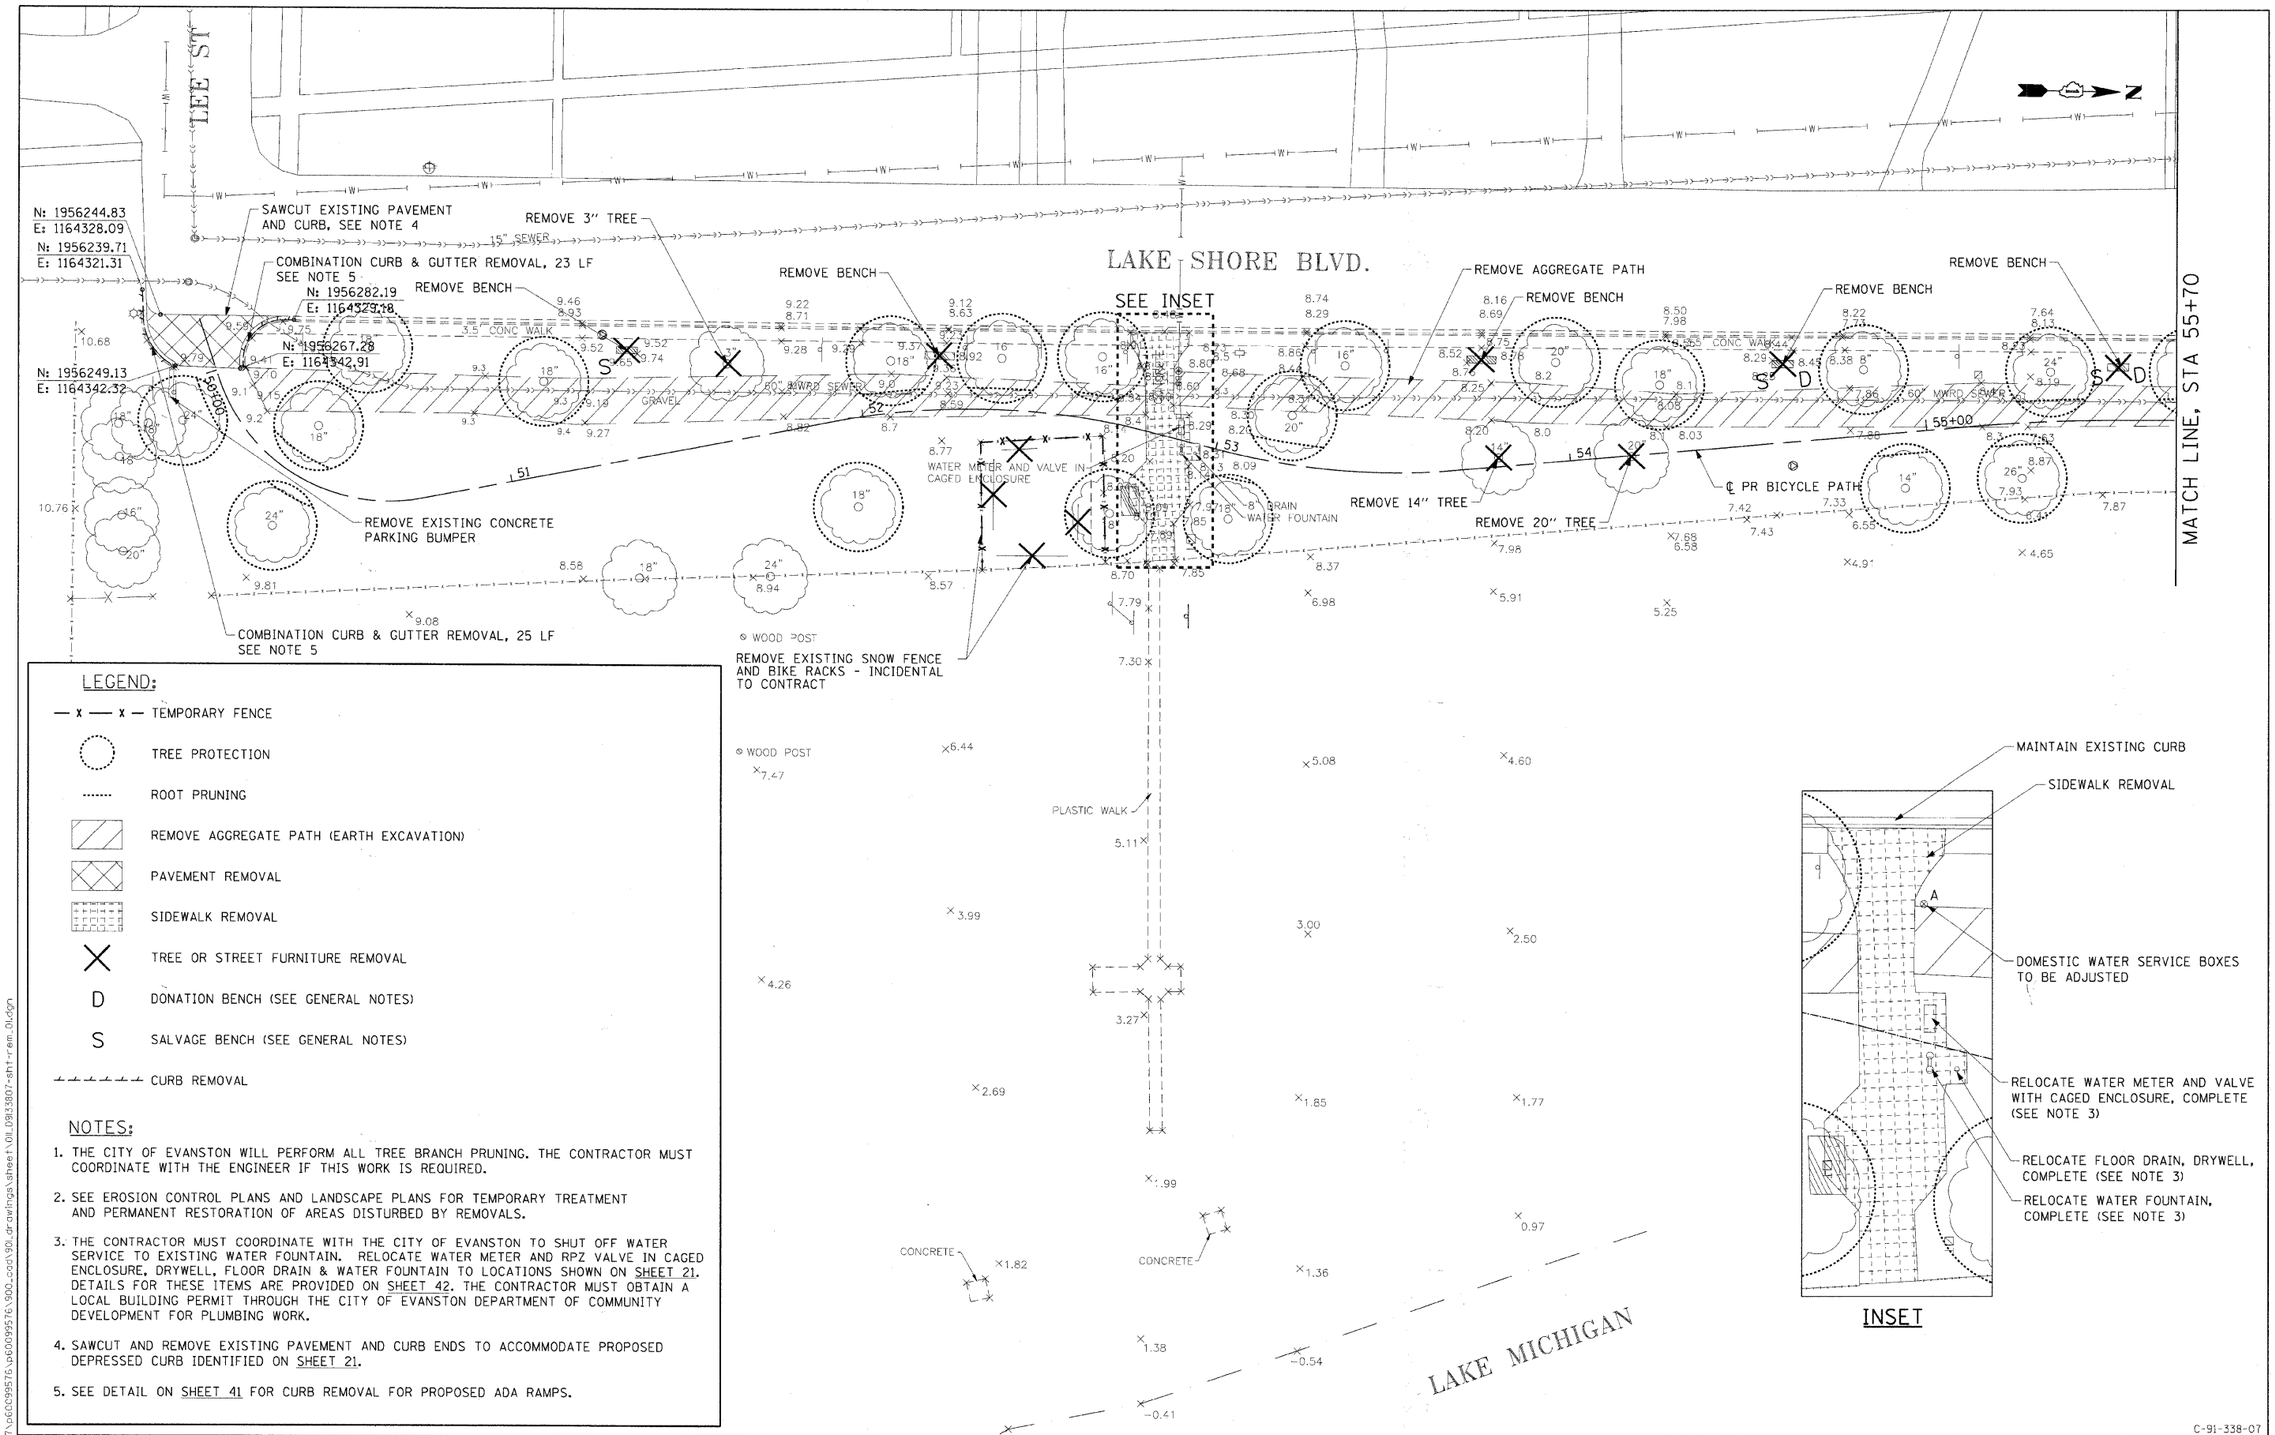

C-91-338-07

AECOM	USER NAME = ozosnykab	DESIGNED - BMC	REVISED -	STATE OF ILLINOIS DEPARTMENT OF TRANSPORTATION	REMOVAL PLAN	F.A. RTE.	SECTION	COUNTY	TOTAL SHEETS	SHEET NO.
		DRAWN - LM	REVISED -				07-00246-00-BT	COOK	81	11
	PLOT SCALE =	CHECKED - SLW	REVISED -			ITEP NO. 102121		CONTRACT NO. 63423		
	PLOT DATE = 12/01/2009	DATE - 12/01/2009	REVISED -		SCALE: 1"=20' SHEET NO. OF SHEETS STA. 49+84.90 TO STA. 55+70	FED. ROAD DIST. NO.	ILLINOIS	FED. AID PROJECT		

12/01/2009
\\uscngfp207\pb0099576\pb0099576\900_cad\90_drawings\sheet\01_09133807-sht-rem.01.dgn