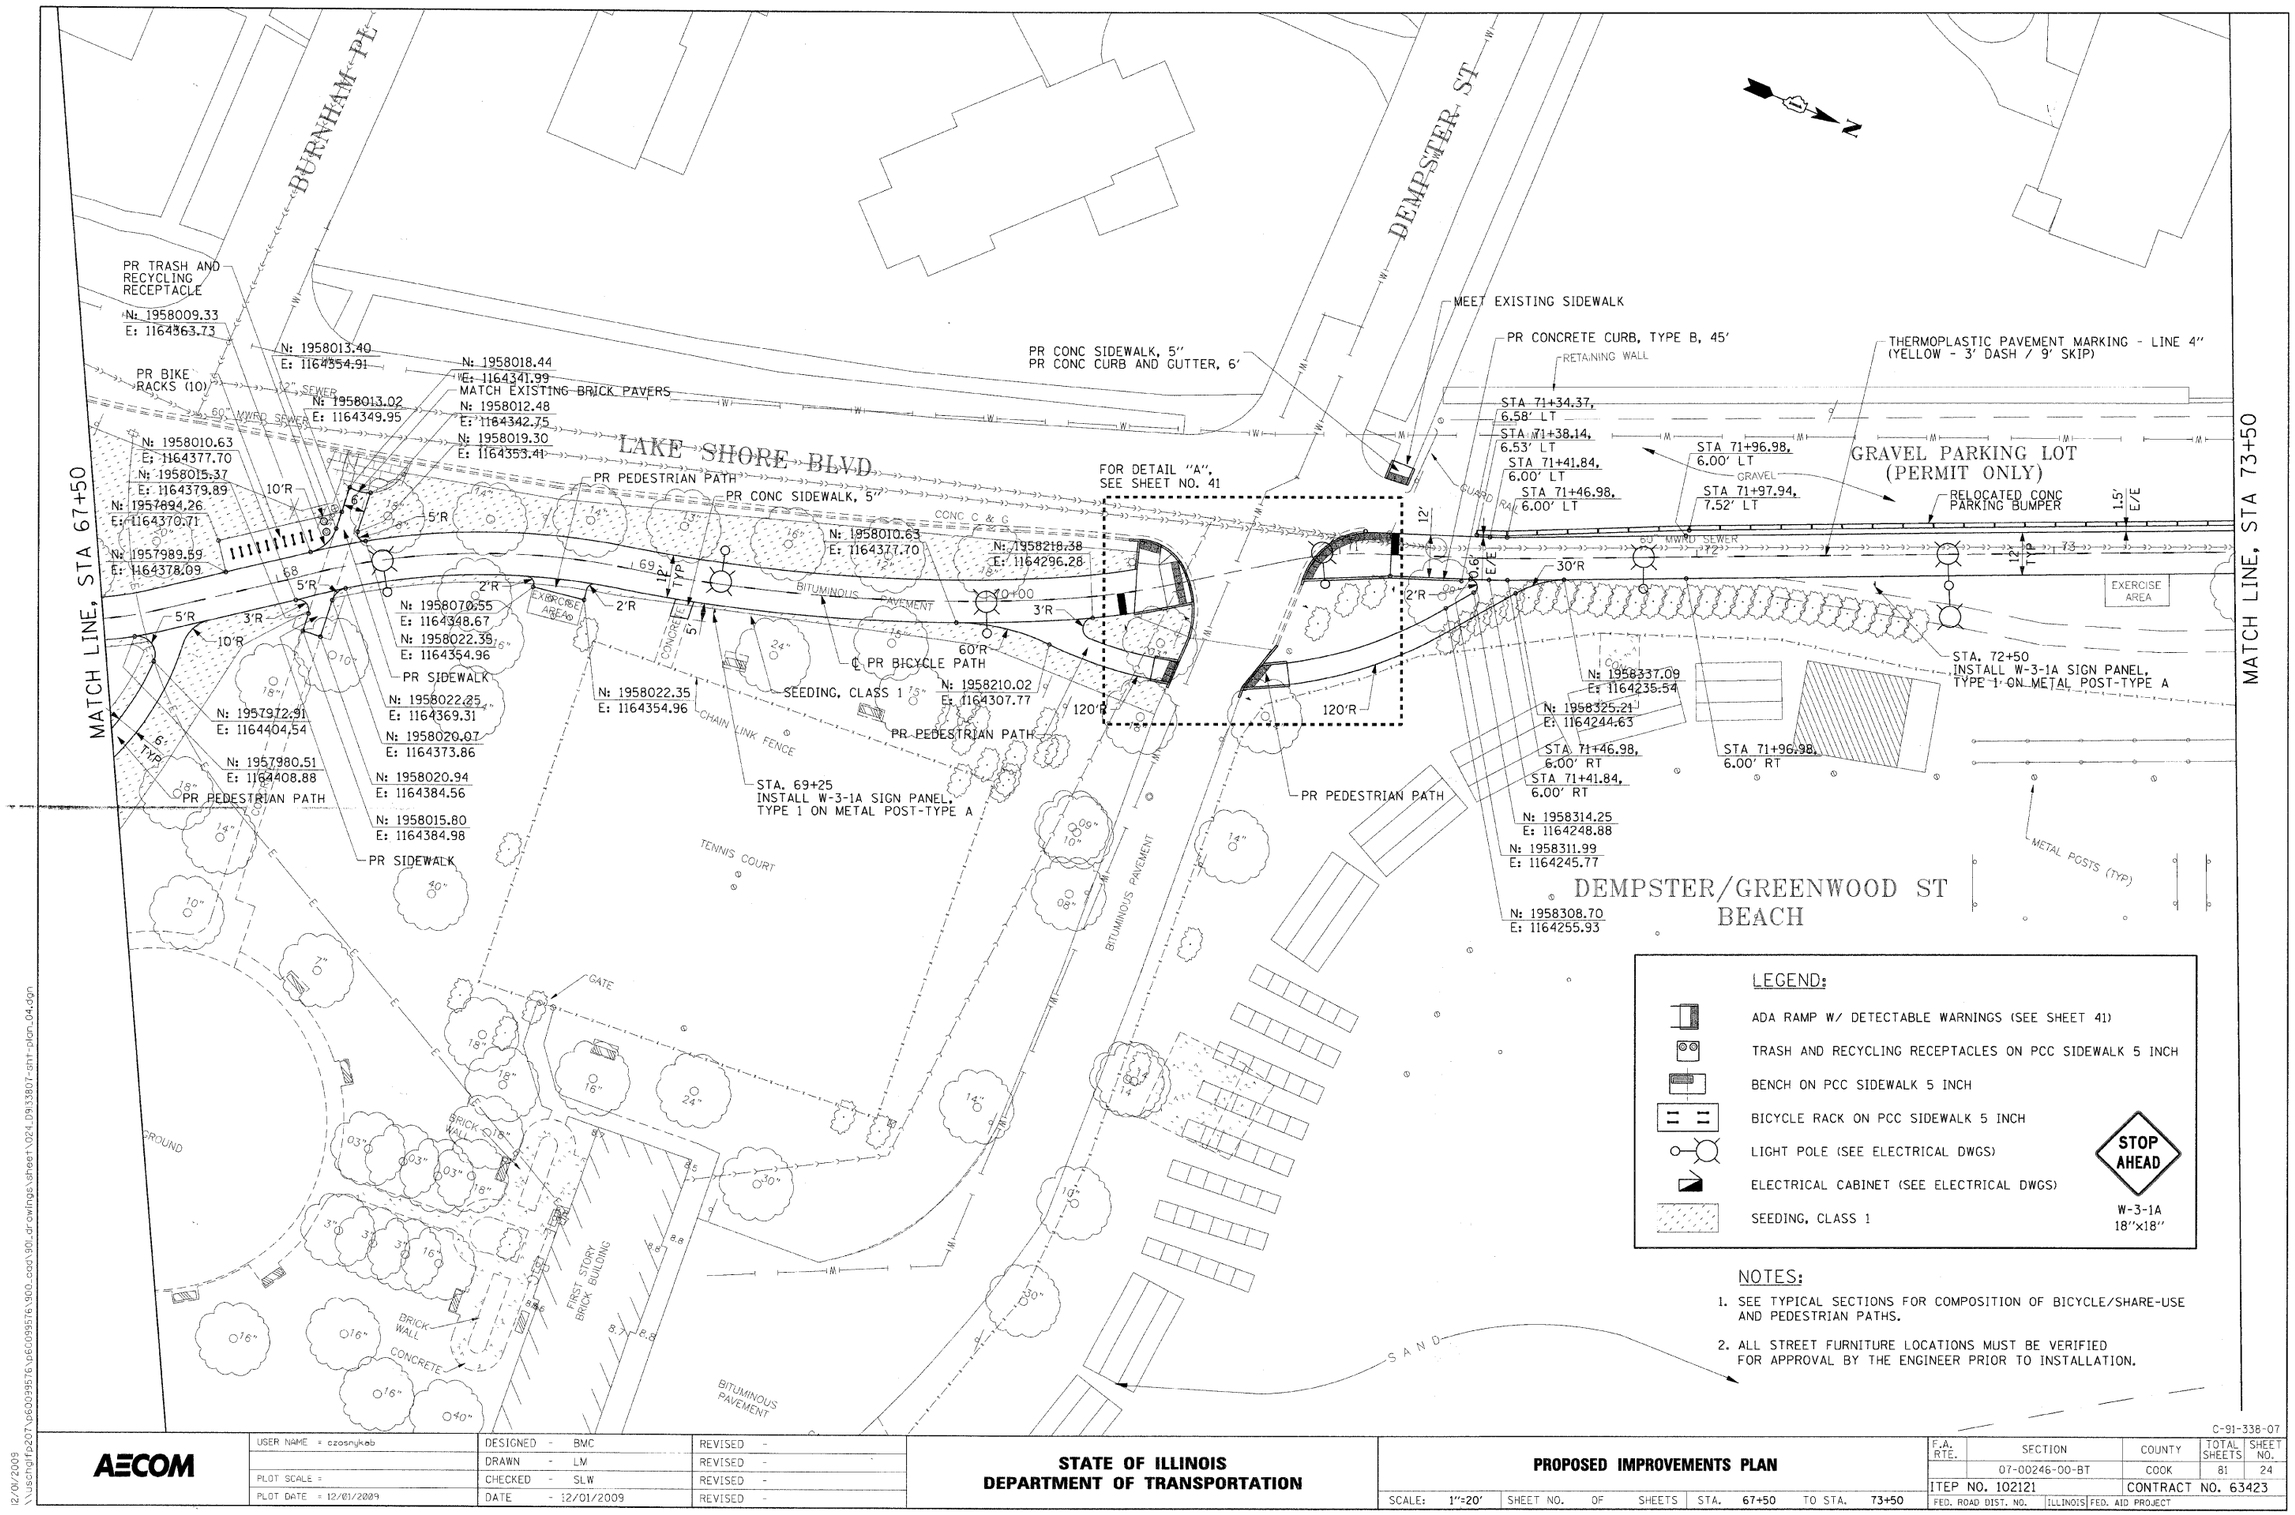


NOTES:

1. SEE TYPICAL SECTIONS FOR COMPOSITION OF BICYCLE/SHARE-USE AND PEDESTRIAN PATHS.
2. ALL STREET FURNITURE LOCATIONS MUST BE VERIFIED FOR APPROVAL BY THE ENGINEER PRIOR TO INSTALLATION.

C-91-338-07

| | | | |
|---|---|---|---|
| AECOM | USER NAME = czosnykab | DESIGNED - BMC | REVISED - |
| | | DRAWN - LM | REVISED - |
| | PLOT SCALE = | CHECKED - SLW | REVISED - |
| | PLOT DATE = 12/01/2009 | DATE - 12/01/2009 | REVISED - |

**STATE OF ILLINOIS**
**DEPARTMENT OF TRANSPORTATION**

**PROPOSED IMPROVEMENTS PLAN**

SCALE: 1"=20' | SHEET NO. OF SHEETS | STA. 67+50 TO STA. 73+50

| F.A. RTE. | SECTION | COUNTY | TOTAL SHEETS | SHEET NO. |
|---|---|---|---|---|
| | 07-00246-00-BT | COOK | 81 | 24 |
| ITEP NO. 102121 | | CONTRACT NO. 63423 | | |
| FED. ROAD DIST. NO. | ILLINOIS | FED. AID PROJECT | | |

12/01/2009
\\Usngfp207\p600995t6\p600995t6960_cad\90_drawings\sheet\024_093807-sht-plan_04.dgn