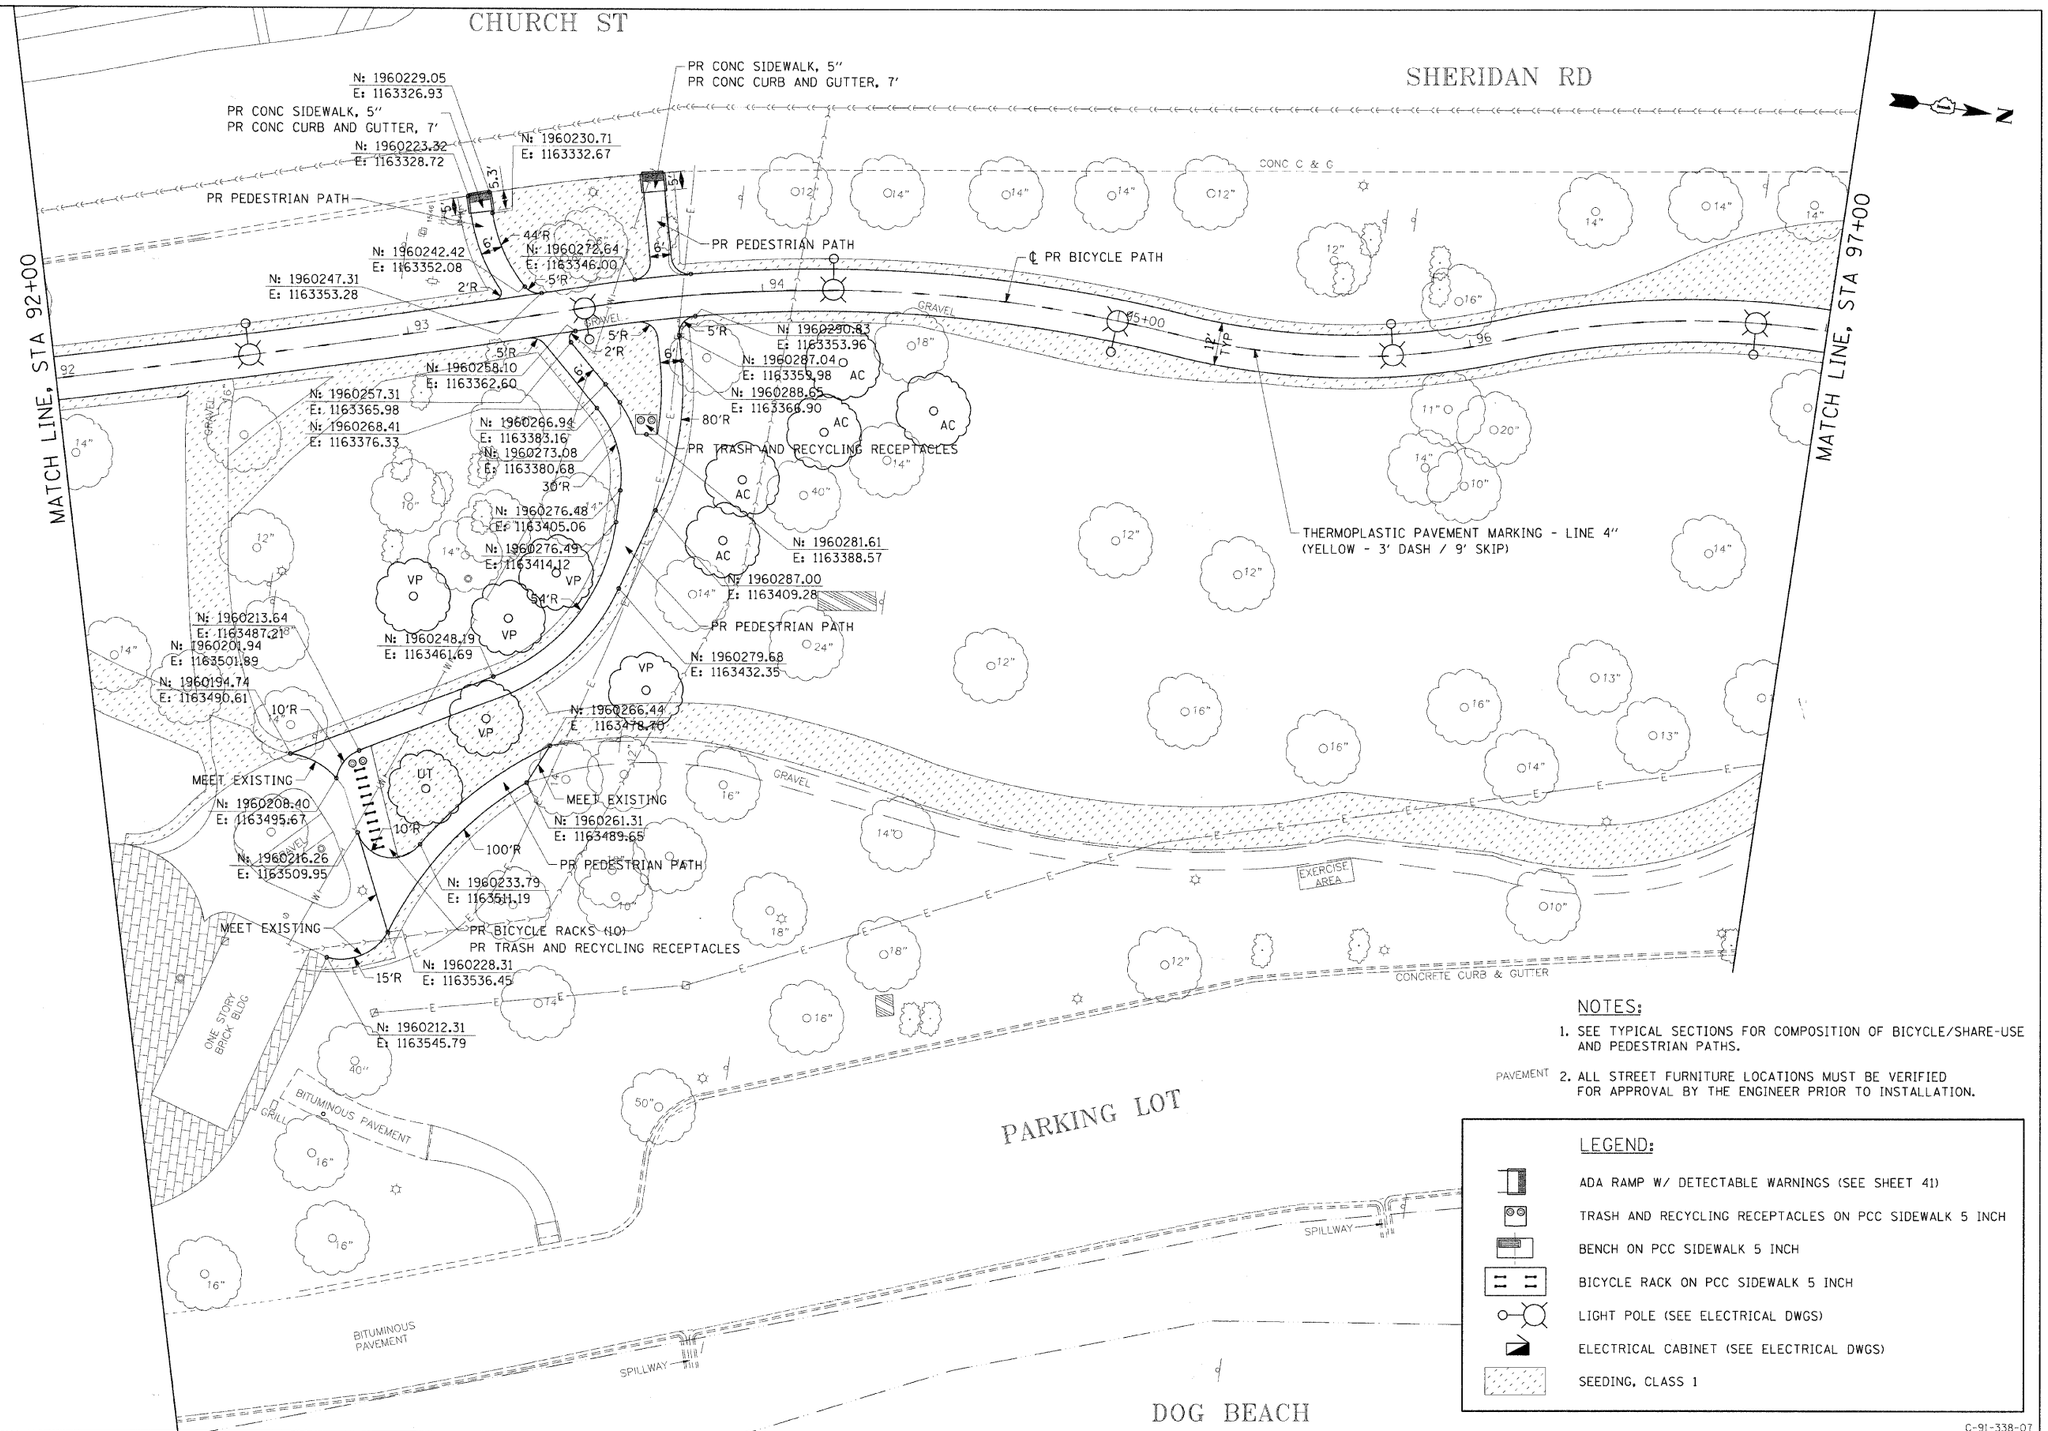

NOTES:

1. SEE TYPICAL SECTIONS FOR COMPOSITION OF BICYCLE/SHARE-USE AND PEDESTRIAN PATHS.
2. ALL STREET FURNITURE LOCATIONS MUST BE VERIFIED FOR APPROVAL BY THE ENGINEER PRIOR TO INSTALLATION.

LEGEND:

- ADA RAMP W/ DETECTABLE WARNINGS (SEE SHEET 41)
- TRASH AND RECYCLING RECEPTACLES ON PCC SIDEWALK 5 INCH
- BENCH ON PCC SIDEWALK 5 INCH
- BICYCLE RACK ON PCC SIDEWALK 5 INCH
- LIGHT POLE (SEE ELECTRICAL DWGS)
- ELECTRICAL CABINET (SEE ELECTRICAL DWGS)
- SEEDING, CLASS 1

C-91-338-07

AECOM	USER NAME = czosnykab	DESIGNED - BMC	REVISED -	STATE OF ILLINOIS DEPARTMENT OF TRANSPORTATION	PROPOSED IMPROVEMENTS PLAN	F.A. RTE.	SECTION	COUNTY	TOTAL SHEETS	SHEET NO.
		DRAWN - LM	REVISED -				07-00246-00-BT	COOK	81	28
	PLOT SCALE =	CHECKED - SLW	REVISED -			ITEP NO. 102121		CONTRACT NO. 63423		
	PLOT DATE = 12/01/2009	DATE - 12/01/2009	REVISED -		SCALE: 1"=20' SHEET NO. OF SHEETS STA. 92+00 TO STA. 97+00	FED. ROAD DIST. NO.	ILLINOIS	FED. AID PROJECT		

12/01/2009
\\uschgifp207\p60099576\p60099576\900_cad\901_drawings\shoot\028_0933807-sht-plan_08.dgn