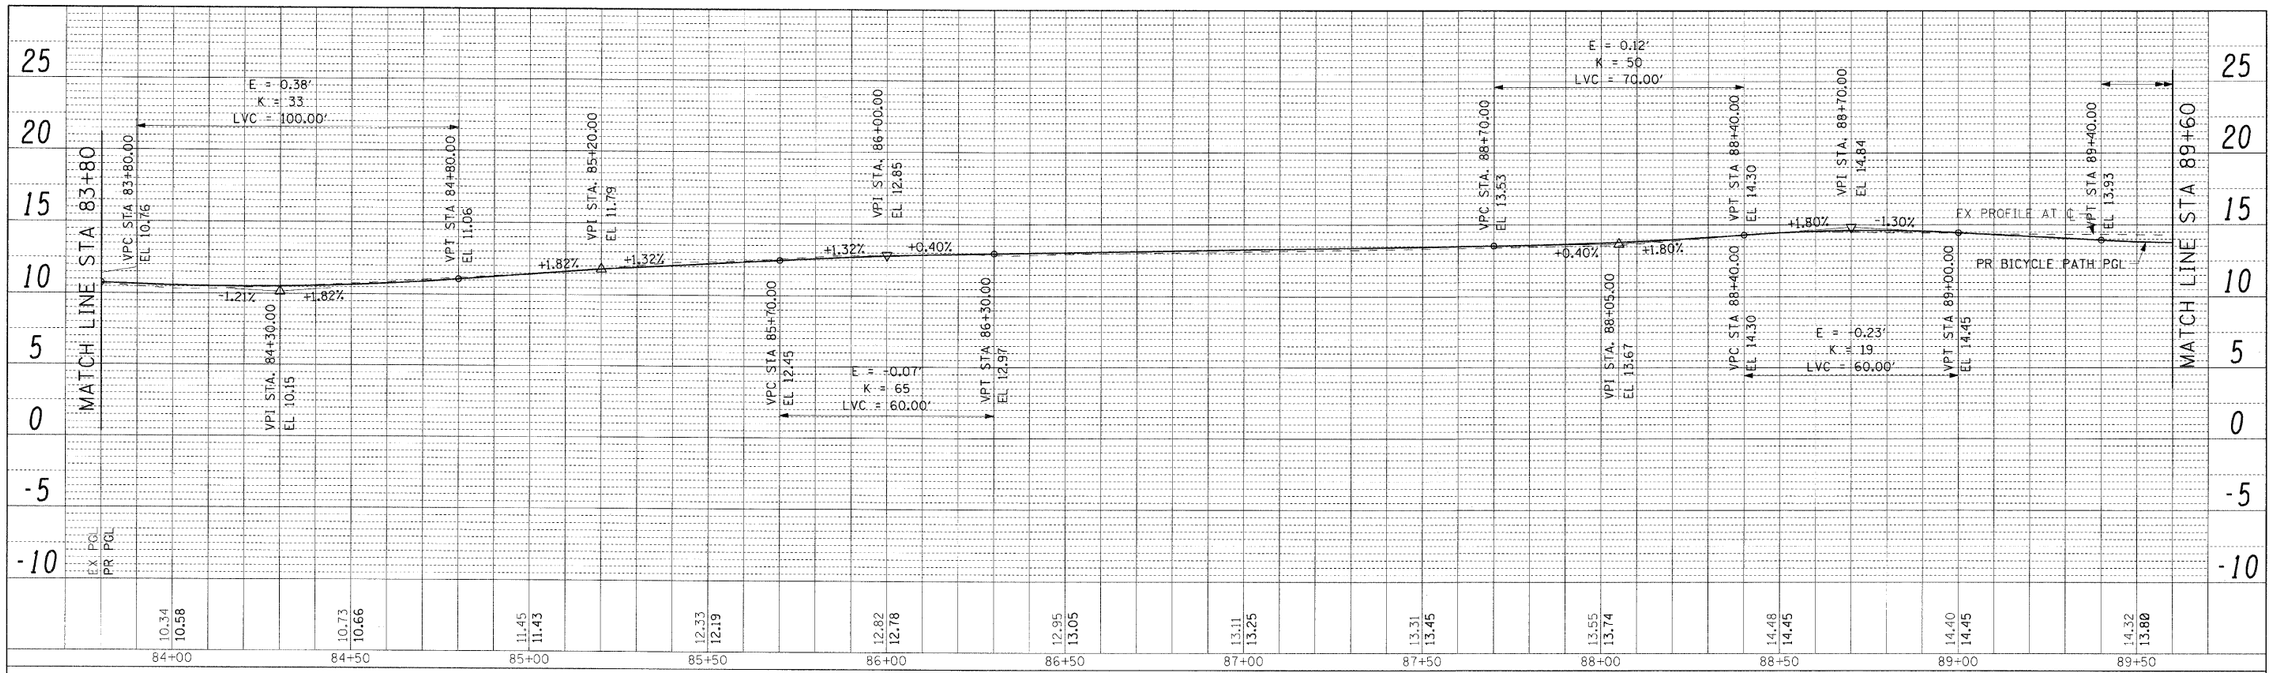

GRAPHIC SCALE

20 0 20 40 HORIZONTAL SCALE

5 0 5 10 VERTICAL SCALE

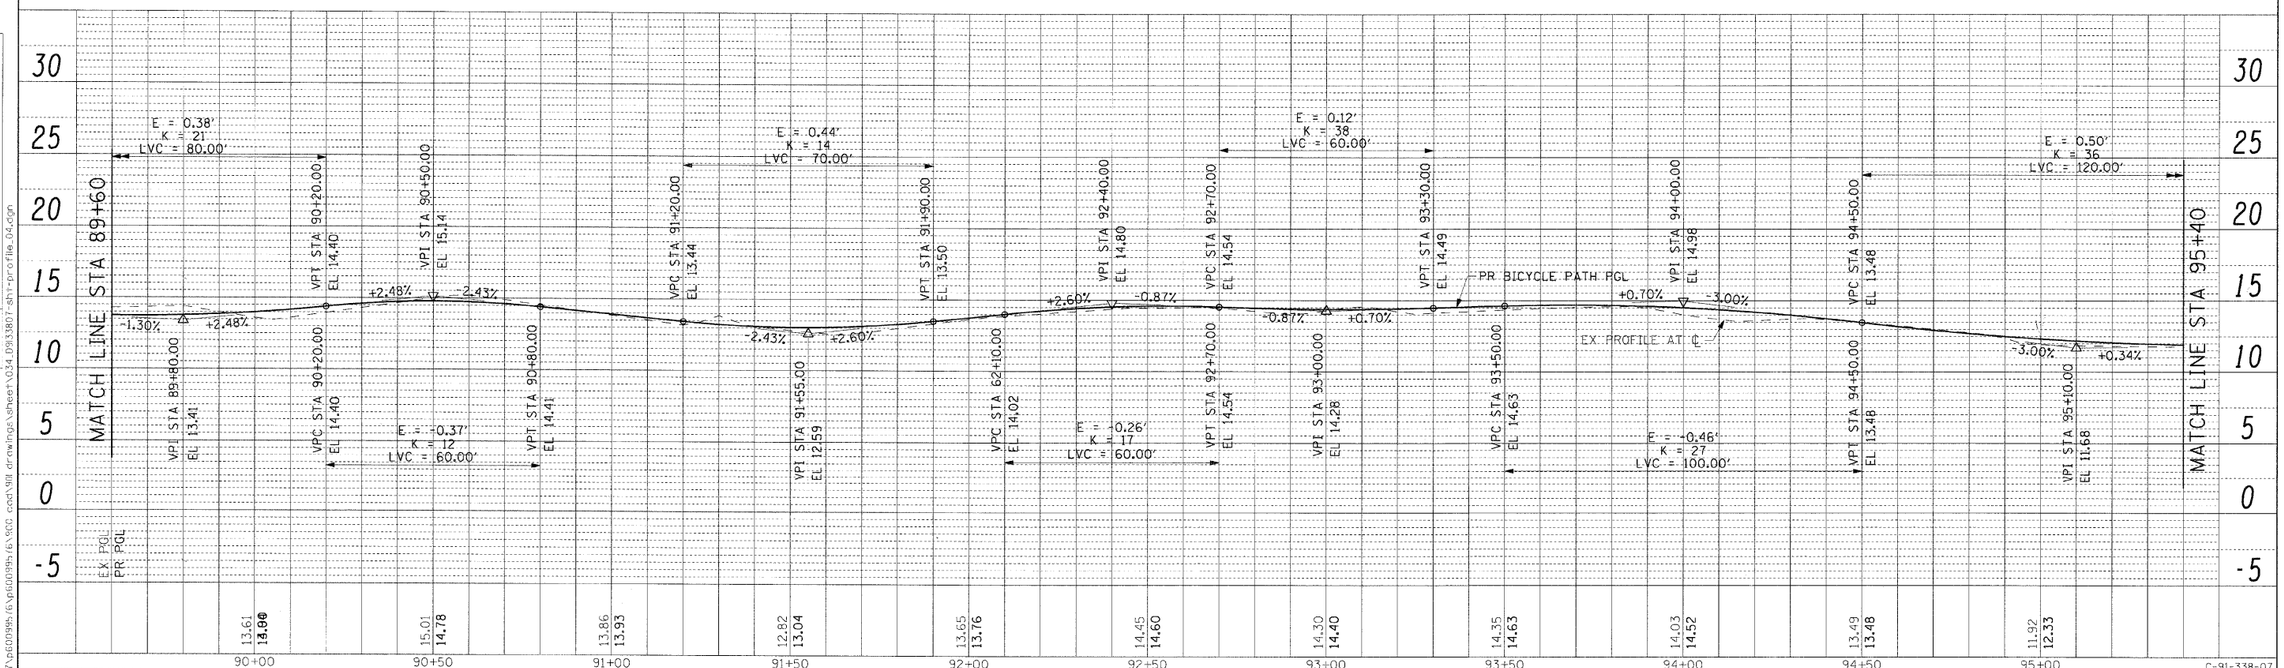

C-91-338-07

FILE NAME = \\uschglfp207\p60099576\p60099576\900.cdd\901_drawings\sheet\034_09133807-sht-profile_04.dgn	USER NAME = czosnykab	DESIGNED - OP	REVISED -
		DRAWN - OP	REVISED -
	PLOT SCALE =	CHECKED - BMC	REVISED -
	PLOT DATE = 12/21/2009	DATE - 11/24/09	REVISED -

STATE OF ILLINOIS
DEPARTMENT OF TRANSPORTATION

BICYCLE PATH PROFILE

SCALE: AS SHOWN | SHEET NO. OF SHEETS | STA. 83+80 | TO STA. 95+40

F.A. RTE.	SECTION	COUNTY	TOTAL SHEETS	SHEET NO.
	07-00246-00-BT	COOK	81	34
ITEP NO. 102121		CONTRACT NO. 63423		
FED. ROAD DIST. NO.	ILLINOIS	FED. AID PROJECT		

PLAN — SURVEYED / PLOTTED / DRAWN / CHECKED / ALIGNMENT CHECKED / NOTE BOOK / NO. / CADD FILE NAME / BY / DATE

PROFILE — SURVEYED / PLOTTED / DRAWN / CHECKED / ALIGNMENT CHECKED / NOTE BOOK / NO. / STRUCTURE NO(S)/MS CHKD / BY / DATE

12/21/2009
\\uschglfp207\p60099576\p60099576\900.cdd\901_drawings\sheet\034_09133807-sht-profile_04.dgn