PLAN
SURVEYED
PLOTTED
ALIGNMENT CHECKED
NOTE BOOK
PT. OF WAY CHECKED
NO.
PLAN FILE NAME
BY
DATE

PROFILE
SURVEYED
PLOTTED
GRADES CHECKED
NOTE BOOK
STRUCTURE NO(S).
NO.
STRUCTURE NO'S/NO'S CHKD
BY
DATE

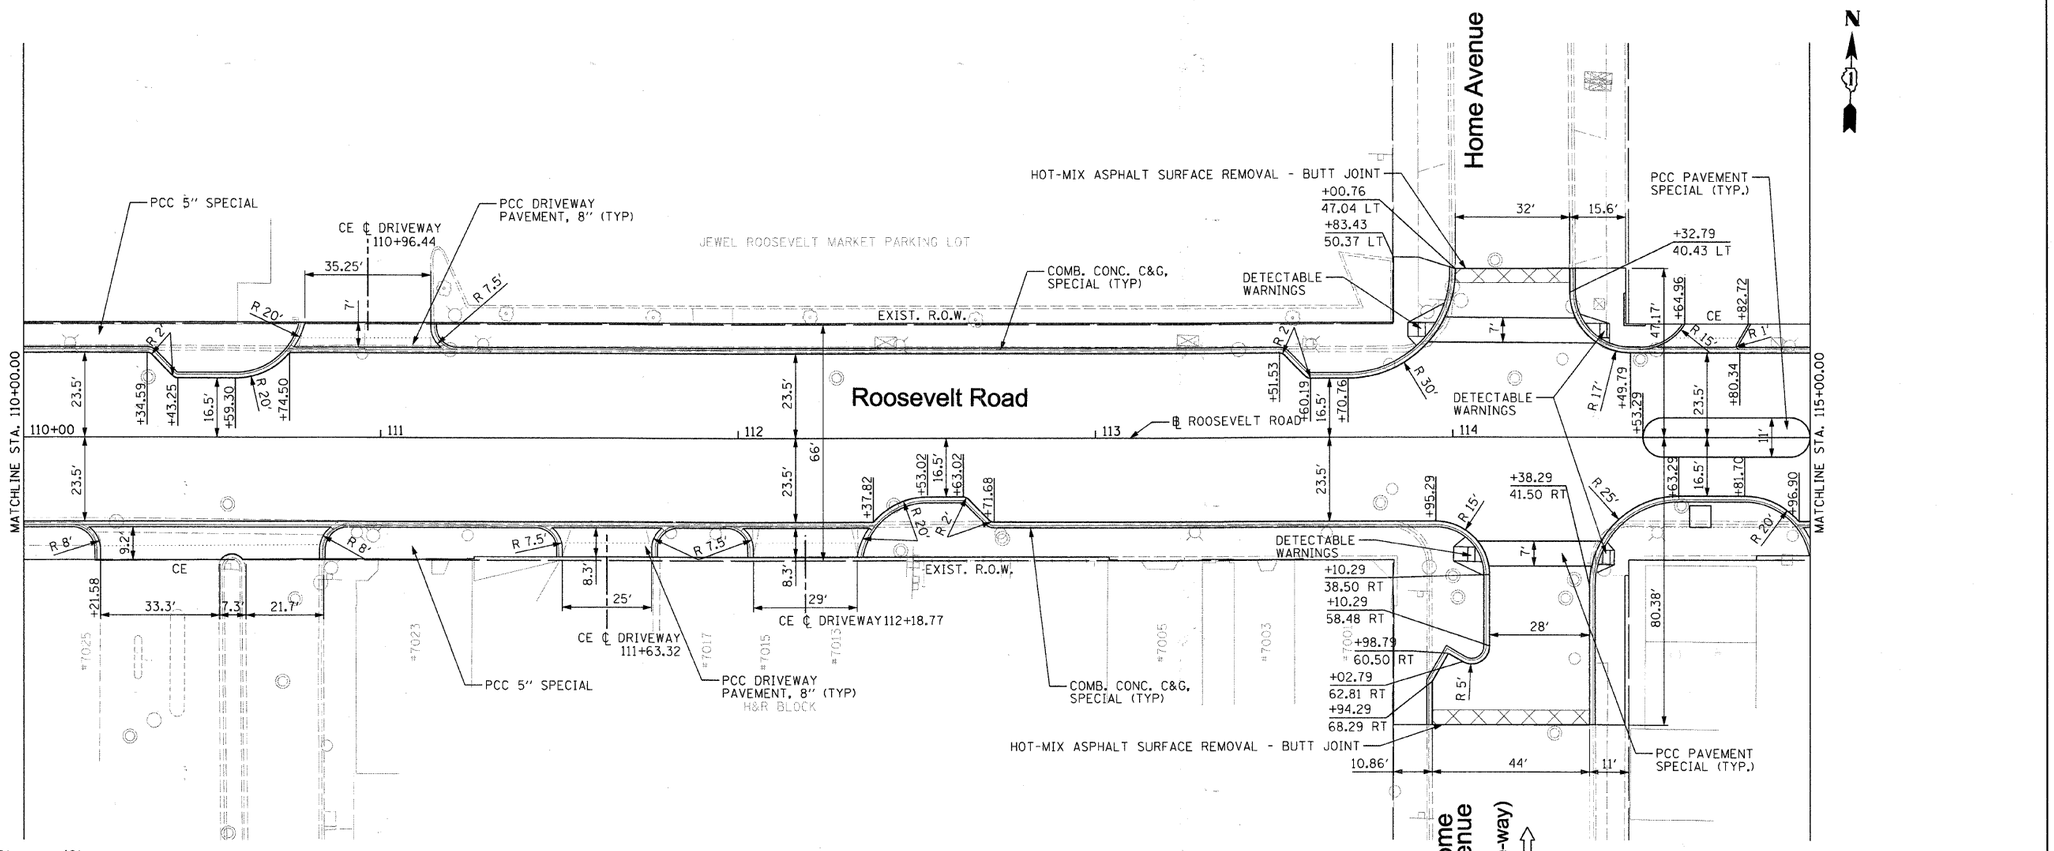

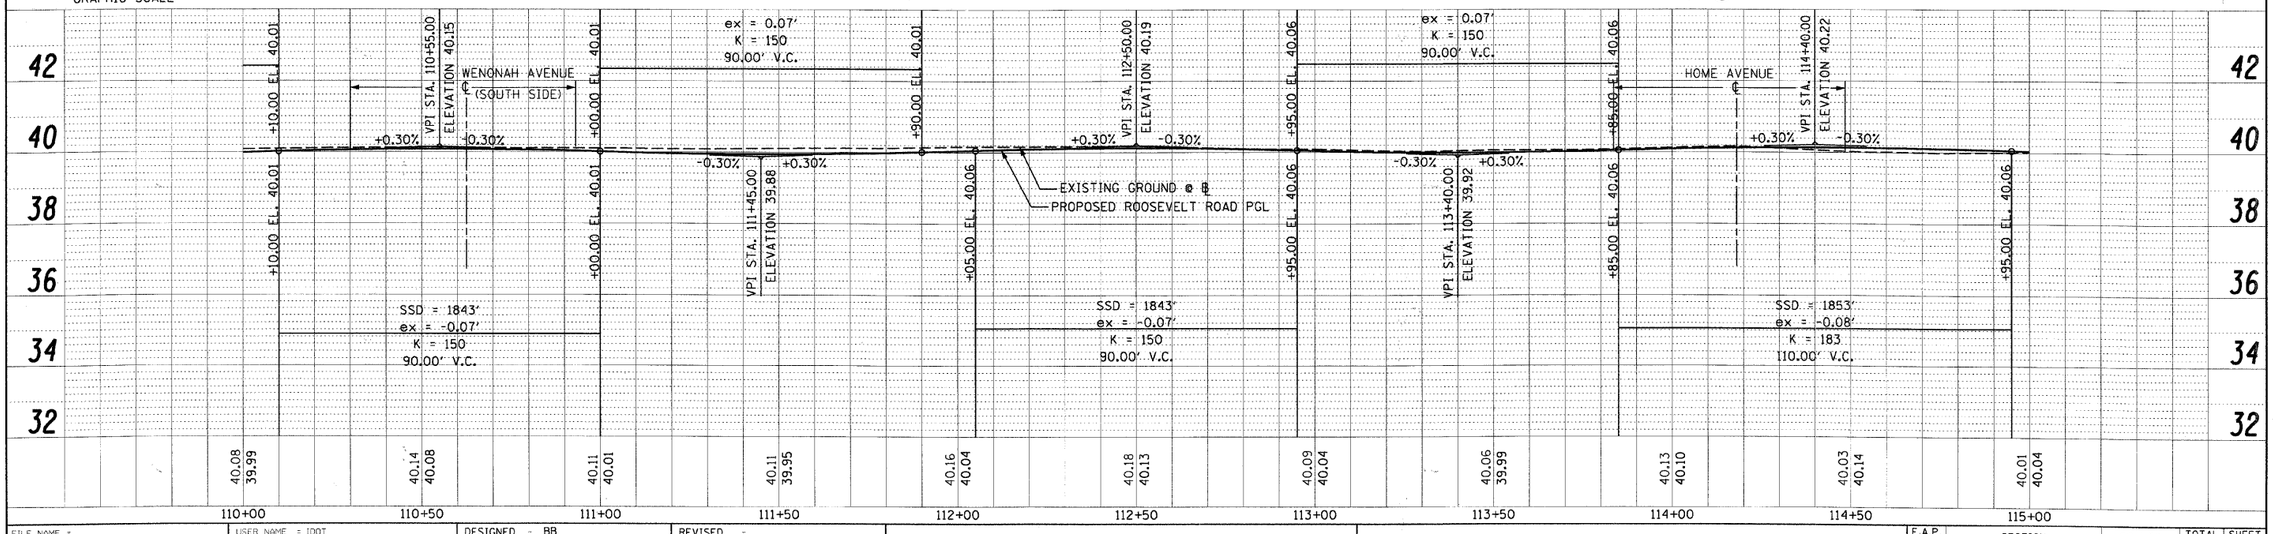

FILE NAME = 01RTE38-sht-plnprf03.dgn	USER NAME = IDOT	DESIGNED - BB	REVISED -
		DRAWN - CM	REVISED -
	PLOT SCALE = 20.0000 ' / IN.	CHECKED - JB	REVISED -
	PLOT DATE = 3/11/2010	DATE -	REVISED -

STATE OF ILLINOIS
DEPARTMENT OF TRANSPORTATION

PLAN AND PROFILE

SCALE: 1" = 20' | SHEET NO. 3 OF 15 SHEETS | STA. 110+00.00 TO STA. 115+00.00

F.A.P. RTE.	SECTION	COUNTY	TOTAL SHEETS	SHEET NO.
347	09-00248-00-RS	COOK	274	81
		CONTRACT NO. 63432		
		ILLINOIS FED. AID PROJECT		