PLAN	SURVEYED	BY	DATE
	PLOTTED		
	ALIGNMENT CHECKED		
NOTE BOOK	R.O.W. CHECKED		
NO.	ALIGNMENT NOTED		
	Rt. OF WAY CHECKED		
	CADD FILE NAME		

PROFILE	SURVEYED	BY	DATE
	PLOTTED		
	GRADE CHECKED		
NOTE BOOK	ALIGN. NOTED		
NO.	STRUCTURE NOTATNS CHKD		

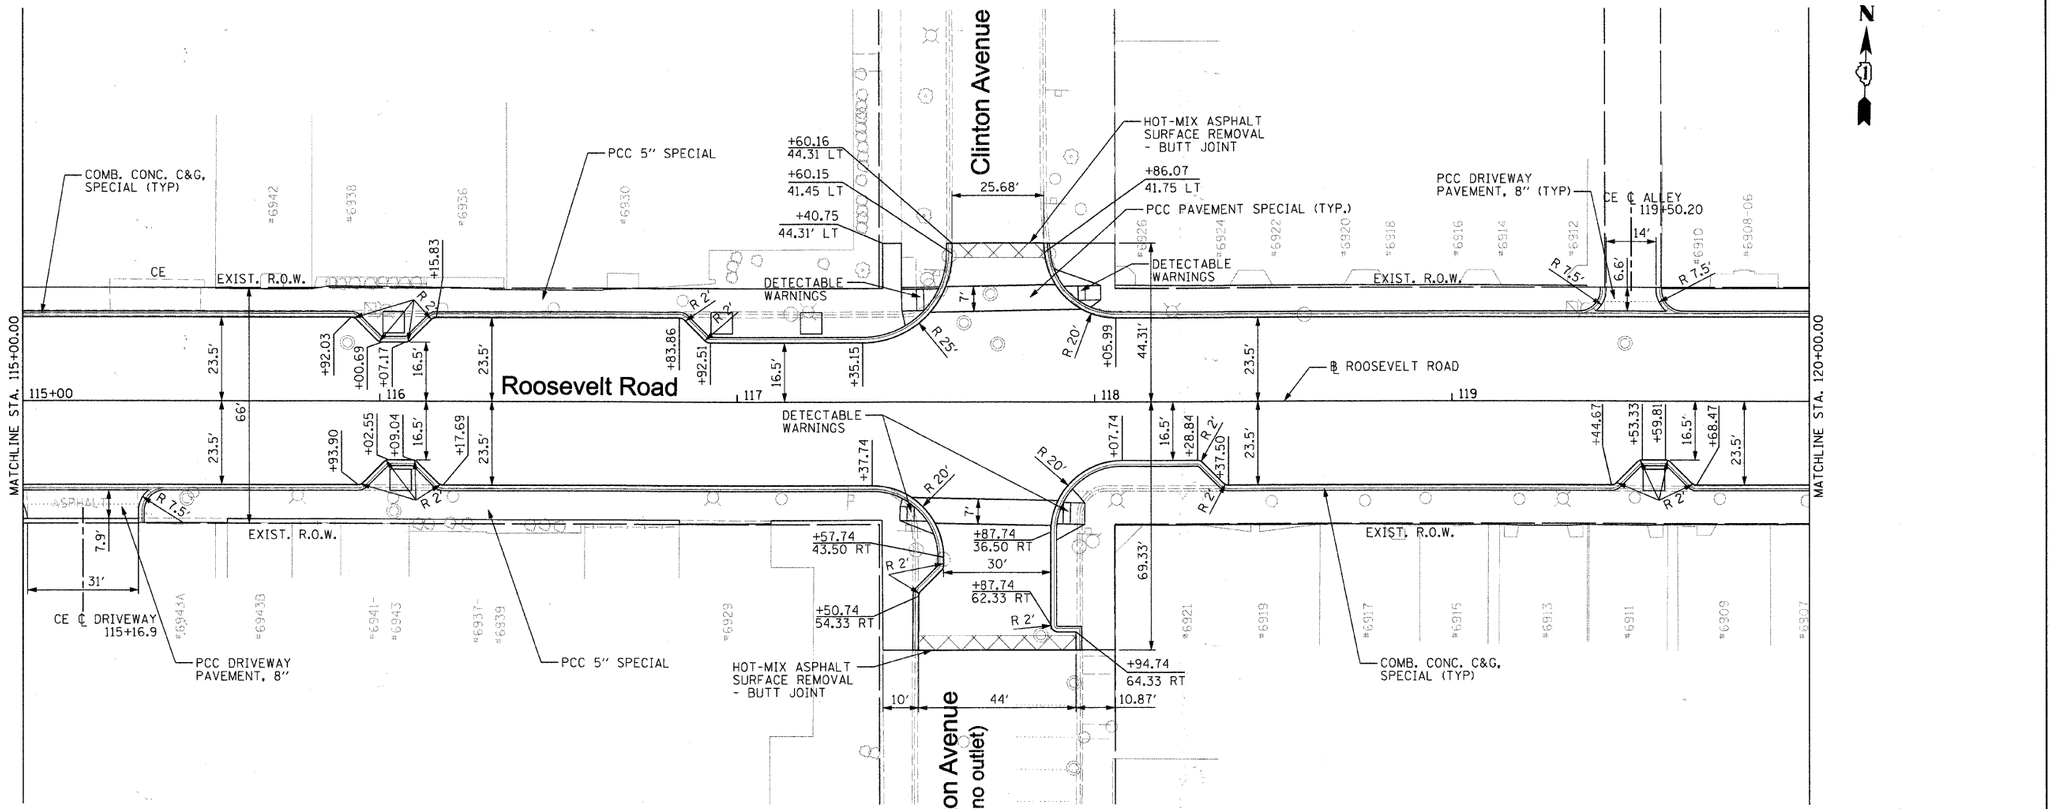

FILE NAME =	USER NAME = IDOT	DESIGNED - BB	REVISED -
DIRTE38-sht-plnprf04.dgn		DRAWN - CM	REVISED -
	PLOT SCALE = 20.0000 ' / IN.	CHECKED - JB	REVISED -
	PLOT DATE = 3/11/2010	DATE -	REVISED -

STATE OF ILLINOIS
DEPARTMENT OF TRANSPORTATION

PLAN AND PROFILE

SCALE: 1" = 20' | SHEET NO. 4 OF 15 SHEETS | STA. 115+00.00 TO STA. 120+00.00

F.A.P. RTE.	SECTION	COUNTY	TOTAL SHEETS	SHEET NO.
347	09-00248-00-RS	COOK	274	82
		CONTRACT NO. 63432		
		ILLINOIS FED. AID PROJECT		