PLAN
SURVEYED
PLOTTED
DRAWN / CHECKED
NOTE BOOK
NO.
RT. OF WAY CHECKED
CADD FILE NAME
BY
DATE

PROFILE
SURVEYED
PLOTTED
DRAWN / CHECKED
NOTE BOOK
NO.
STRUCTURE NO(S).
BY
DATE

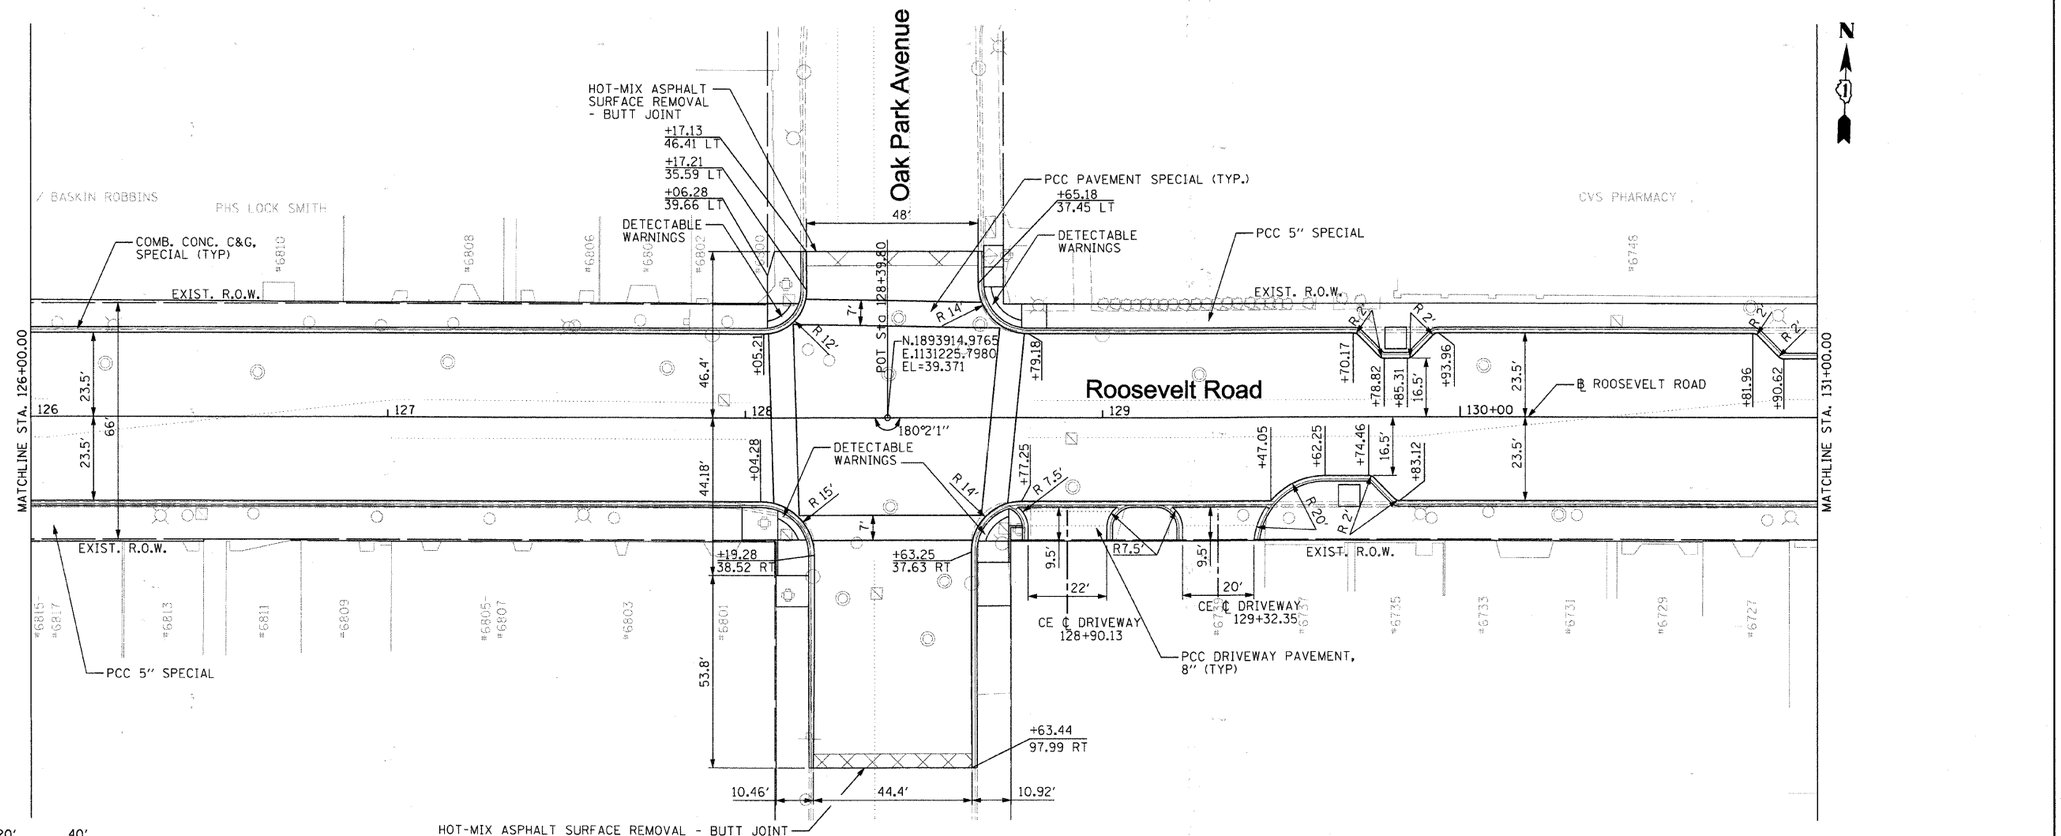

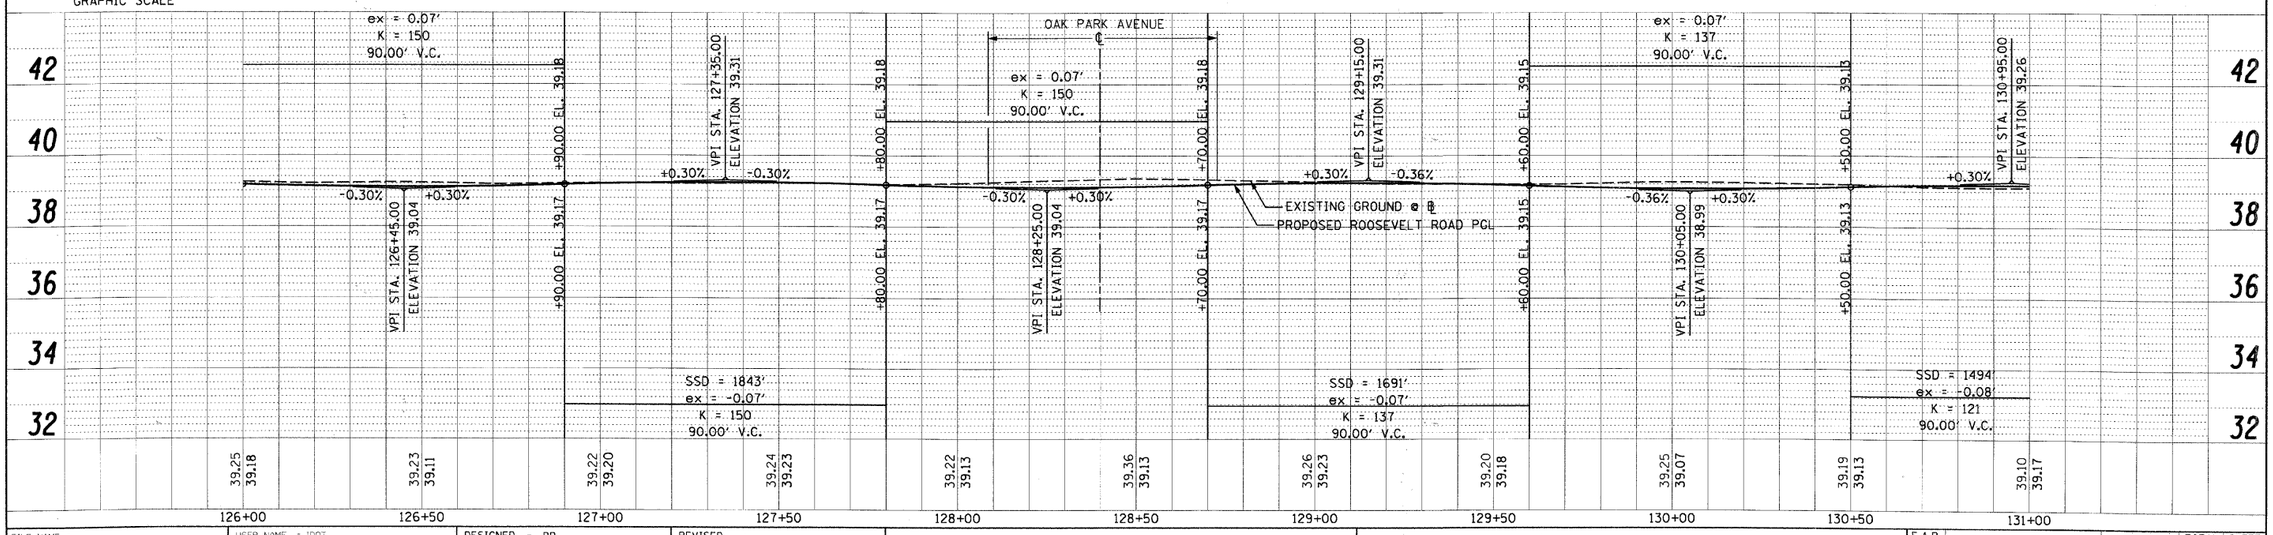

FILE NAME = DIRTE38-sht-plnprf06.dgn	USER NAME = IDOT	DESIGNED - BB	REVISED
		DRAWN - CM	REVISED -
	PLOT SCALE = 20.0000 ' / IN.	CHECKED - JB	REVISED -
	PLOT DATE = 3/11/2012	DATE -	REVISED -

STATE OF ILLINOIS
DEPARTMENT OF TRANSPORTATION

PLAN AND PROFILE

SCALE: 1" = 20' | SHEET NO. 6 OF 15 SHEETS | STA. 126+00.00 TO STA. 131+00.00

F.A.P. RTE.	SECTION	COUNTY	TOTAL SHEETS	SHEET NO.
347	09-00248-00-RS	COOK	274	84
		CONTRACT NO. 63432		
	ILLINOIS FED. AID PROJECT			