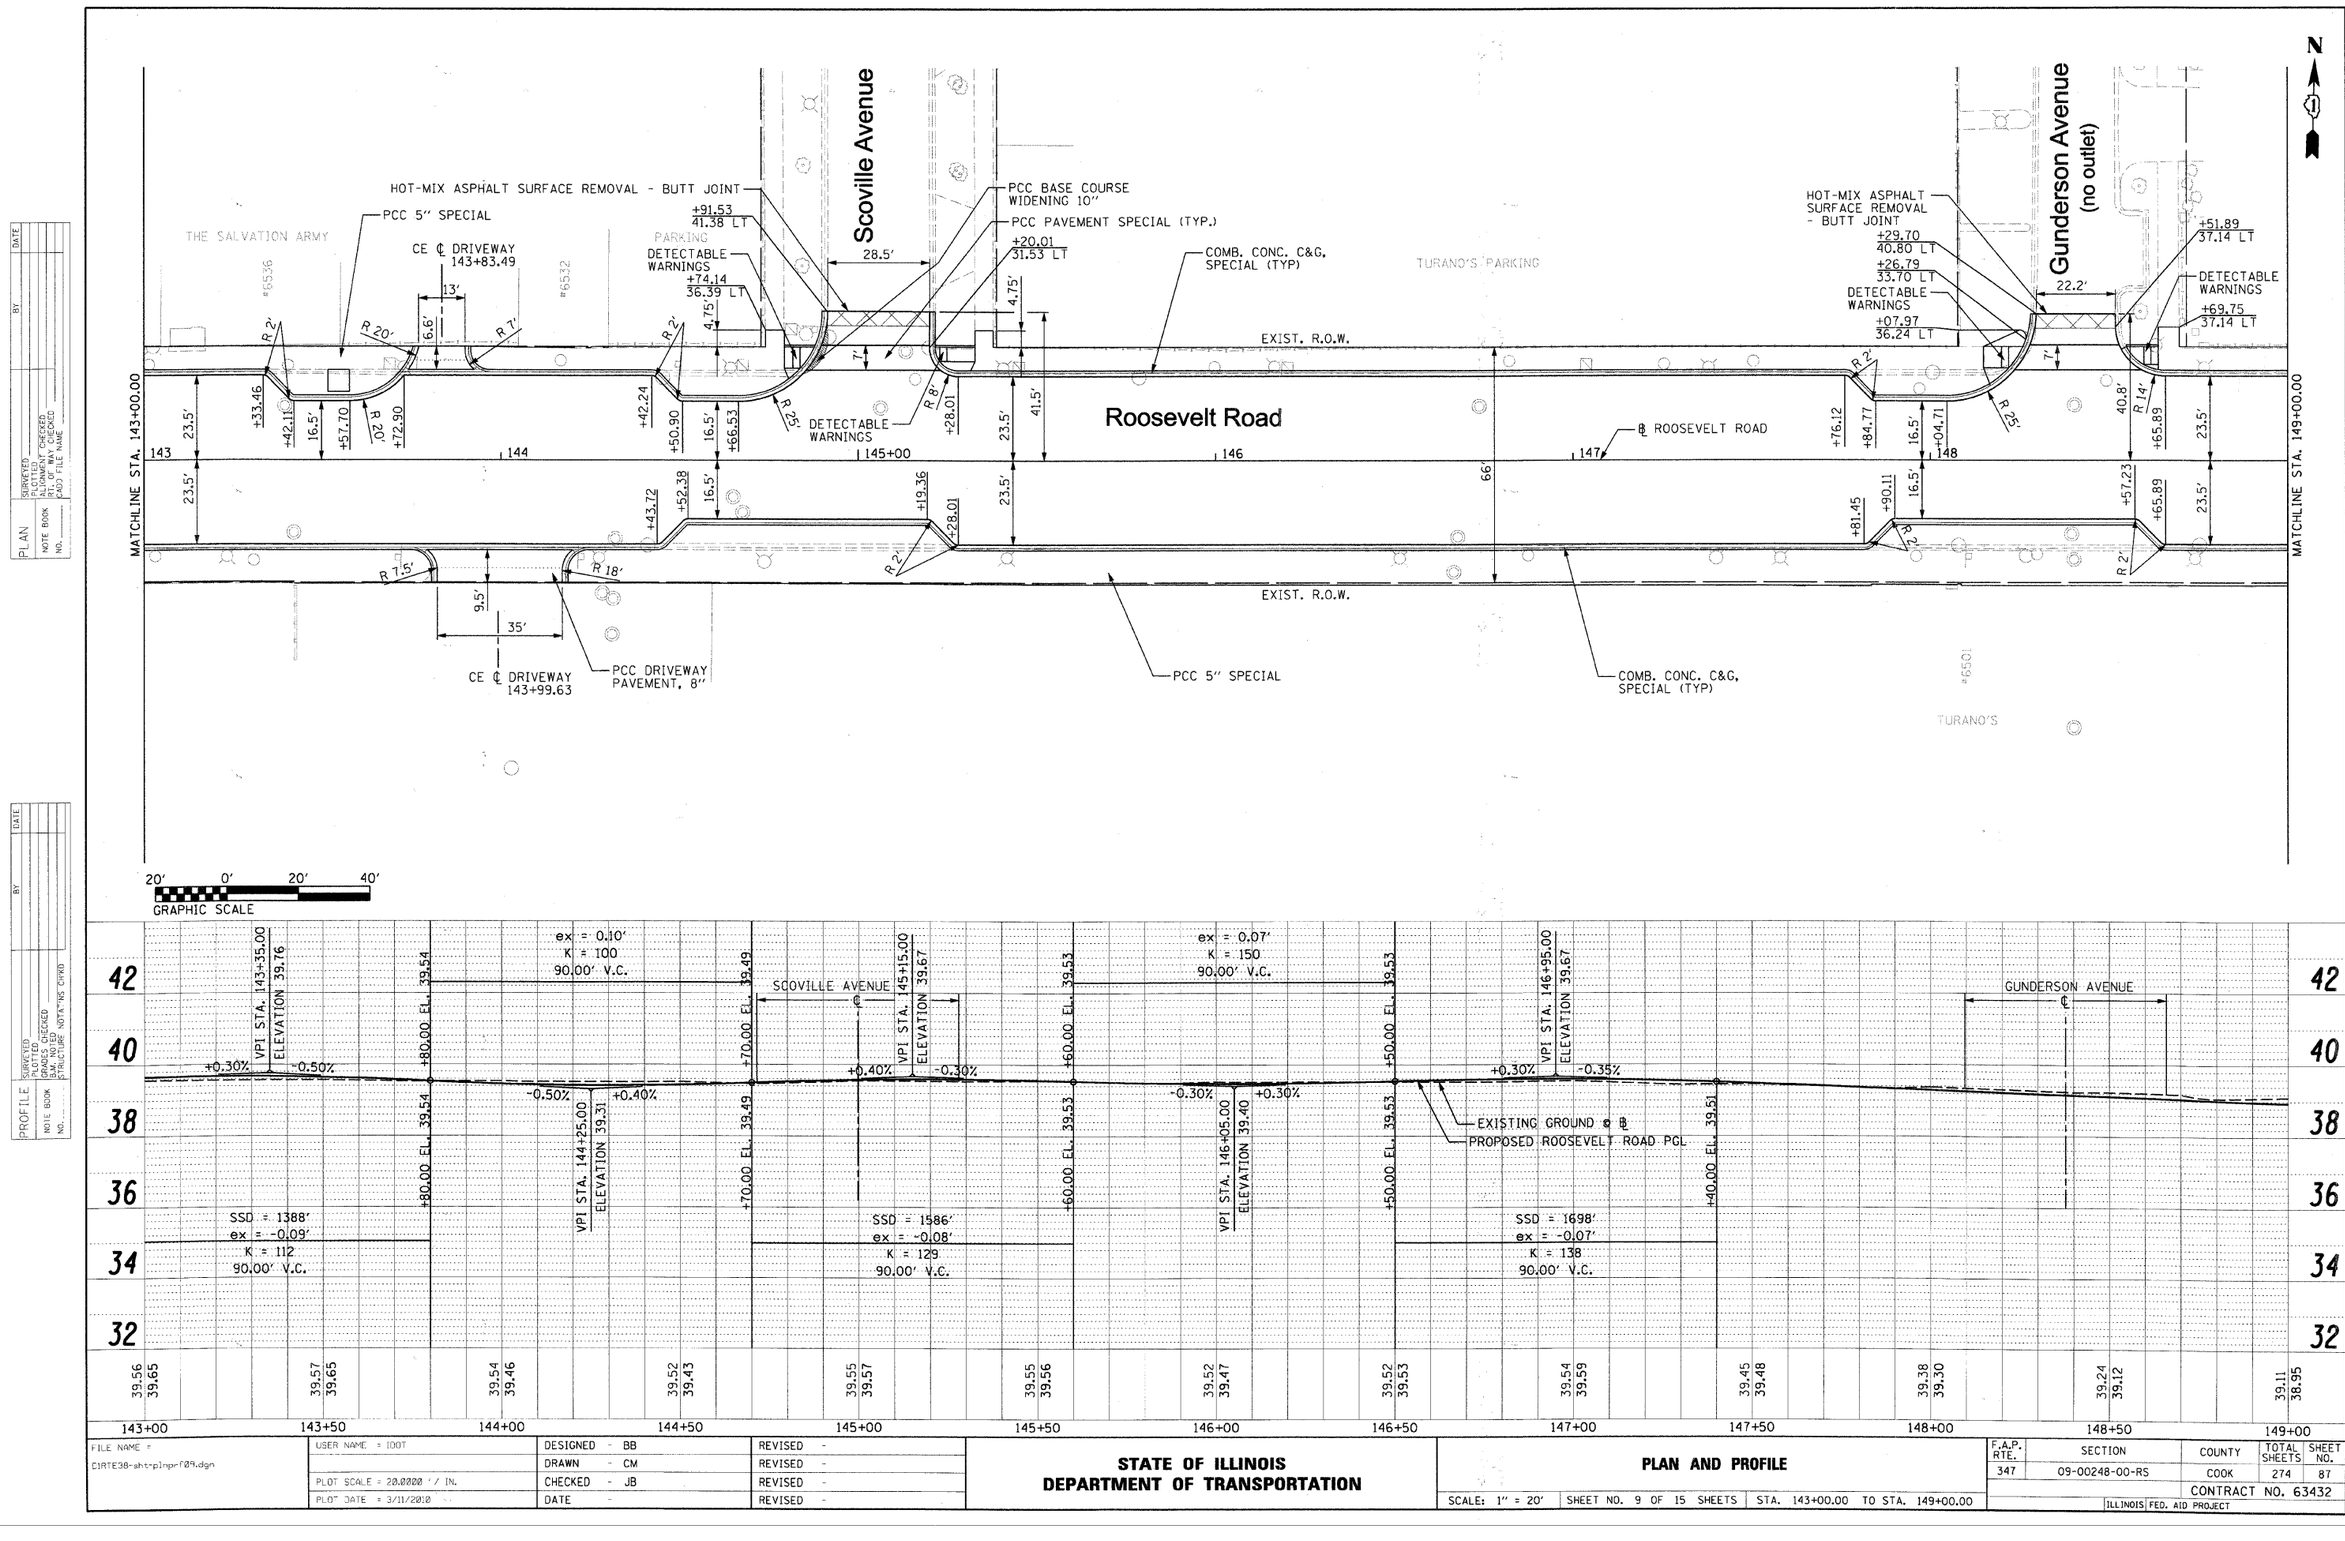

PLAN	SURVEYED	BY	DATE
	PLOTTED		
	QUANTITIES CHECKED		
NOTE BOOK	R.P. OF WAY CHECKED		
NO.	CADD FILE NAME		

PROFILE	SURVEYED	BY	DATE
	PLOTTED		
	QUANTITIES CHECKED		
NOTE BOOK	BASELINE STAKED		
NO.	STRUCTURE NOTATIONS CHKD		

FILE NAME = C:\RTE38-ahtplnprf09.dgn	USER NAME = IDOT	DESIGNED - BB	REVISED -
		DRAWN - CM	REVISED -
	PLOT SCALE = 20.0000 ' / IN.	CHECKED - JB	REVISED -
	PLOT DATE = 3/11/2010	DATE -	REVISED -

STATE OF ILLINOIS
DEPARTMENT OF TRANSPORTATION

PLAN AND PROFILE

SCALE: 1" = 20' | SHEET NO. 9 OF 15 SHEETS | STA. 143+00.00 TO STA. 149+00.00

F.A.P. RTE.	SECTION	COUNTY	TOTAL SHEETS	SHEET NO.
347	09-00248-00-RS	COOK	274	87

CONTRACT NO. 63432

ILLINOIS FED. AID PROJECT